



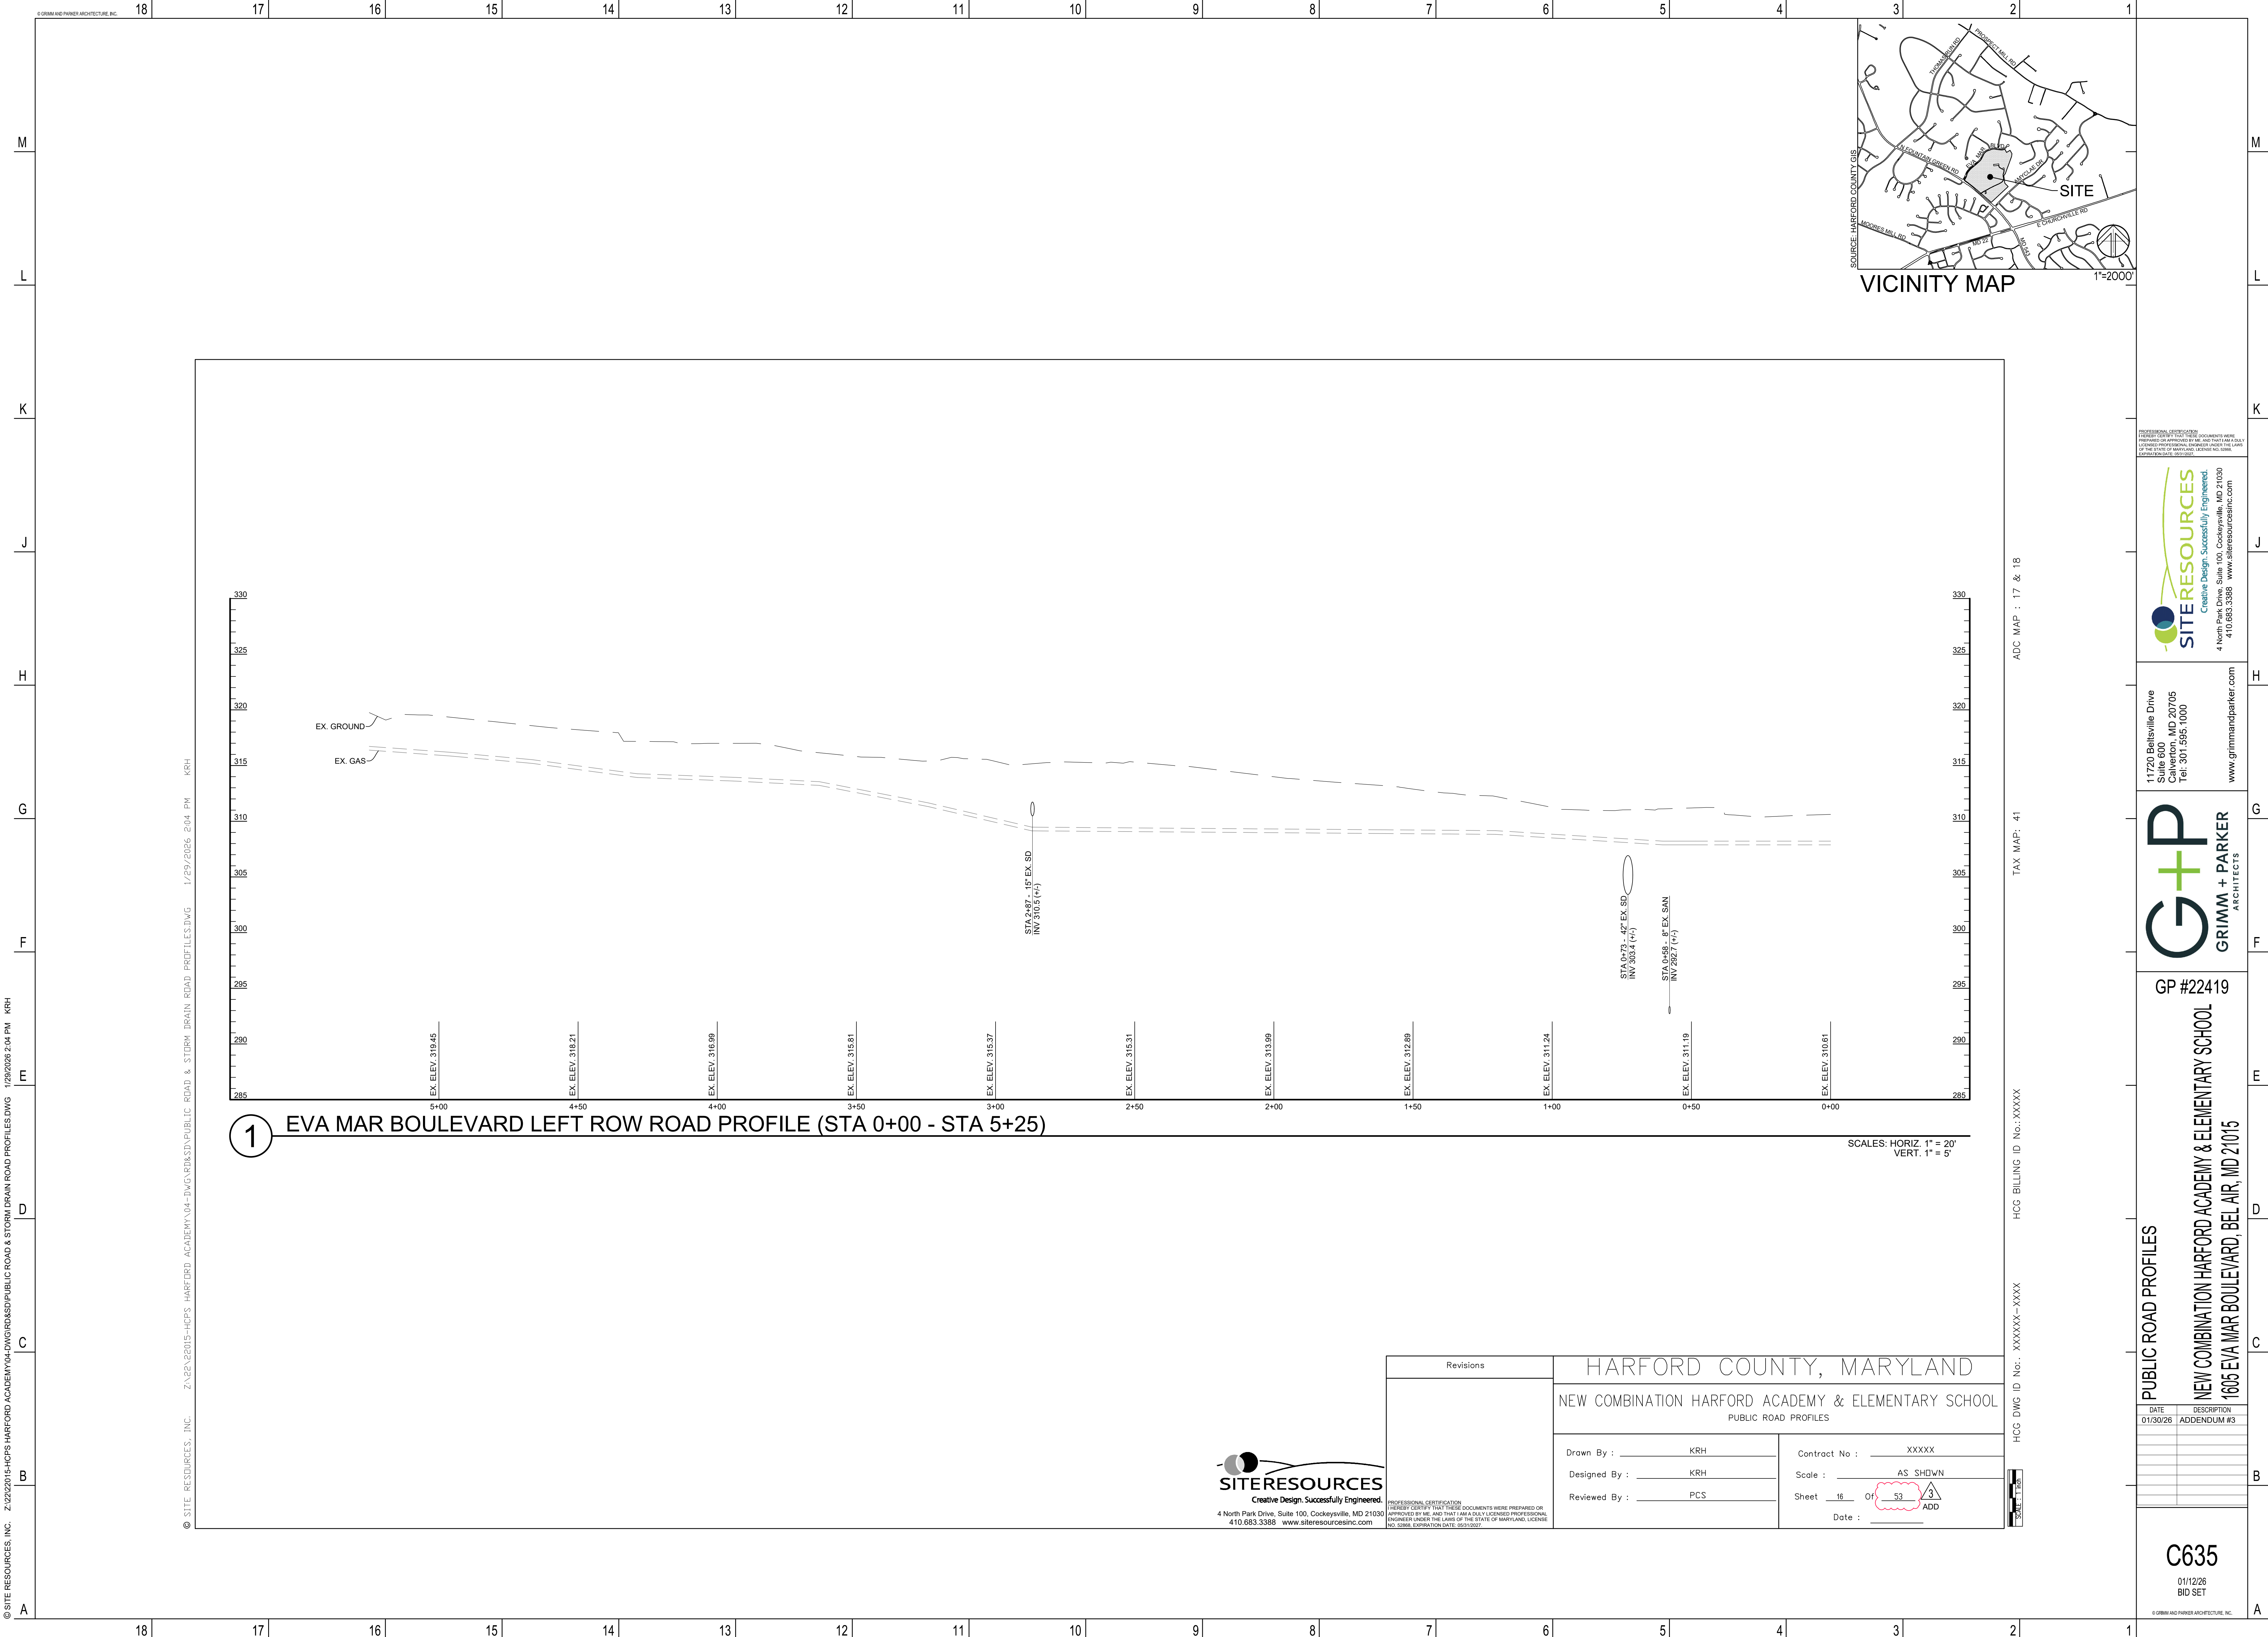

1 EVA MAR BOULEVARD LEFT ROW ROAD PROFILE (STA 0+00 - STA 5+25)

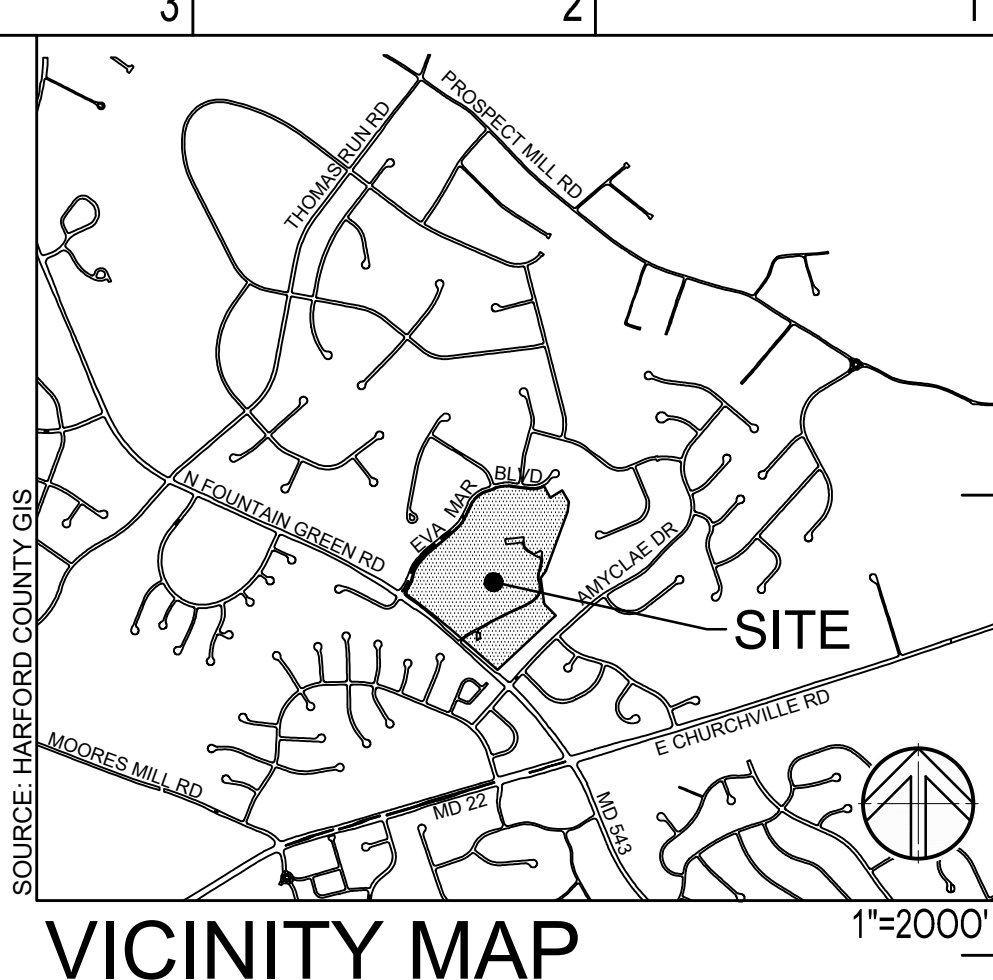

PROFESSIONAL CERTIFICATION
I HEREBY CERTIFY THAT THESE DOCUMENTS WERE
PREPARED OR APPROVED BY ME, AND THAT I AM A duly
LICENSED PROFESSIONAL ENGINEER UNDER THE LAWS
OF THE STATE OF MARYLAND, LICENSE NO. 10861.
(EXPIRATION DATE: 06/30/2027)

SITERESOURCES
Creative Design. Successfully Engineered.
4 North Park Drive, Suite 100, Cockeysville, MD 21030
410.683.3388 www.siteresourcesinc.com

11720 Beltsville Drive
Suite 600
Calverton, MD 20705
Tel: 301.595.1000
www.grimmandparker.com


G+P
GRIMM + PARKER
ARCHITECTS


GP #22419

PUBLIC ROAD PROFILES
NEW COMBINATION HARFORD ACADEMY & ELEMENTARY SCHOOL
1605 EVA MAR BOULEVARD, BEL AIR, MD 21015

DATE	DESCRIPTION
01/30/26	ADDENDUM #3

C635
01/12/26
BID SET

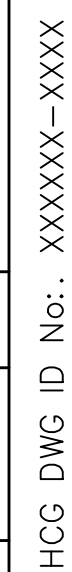[illegible]

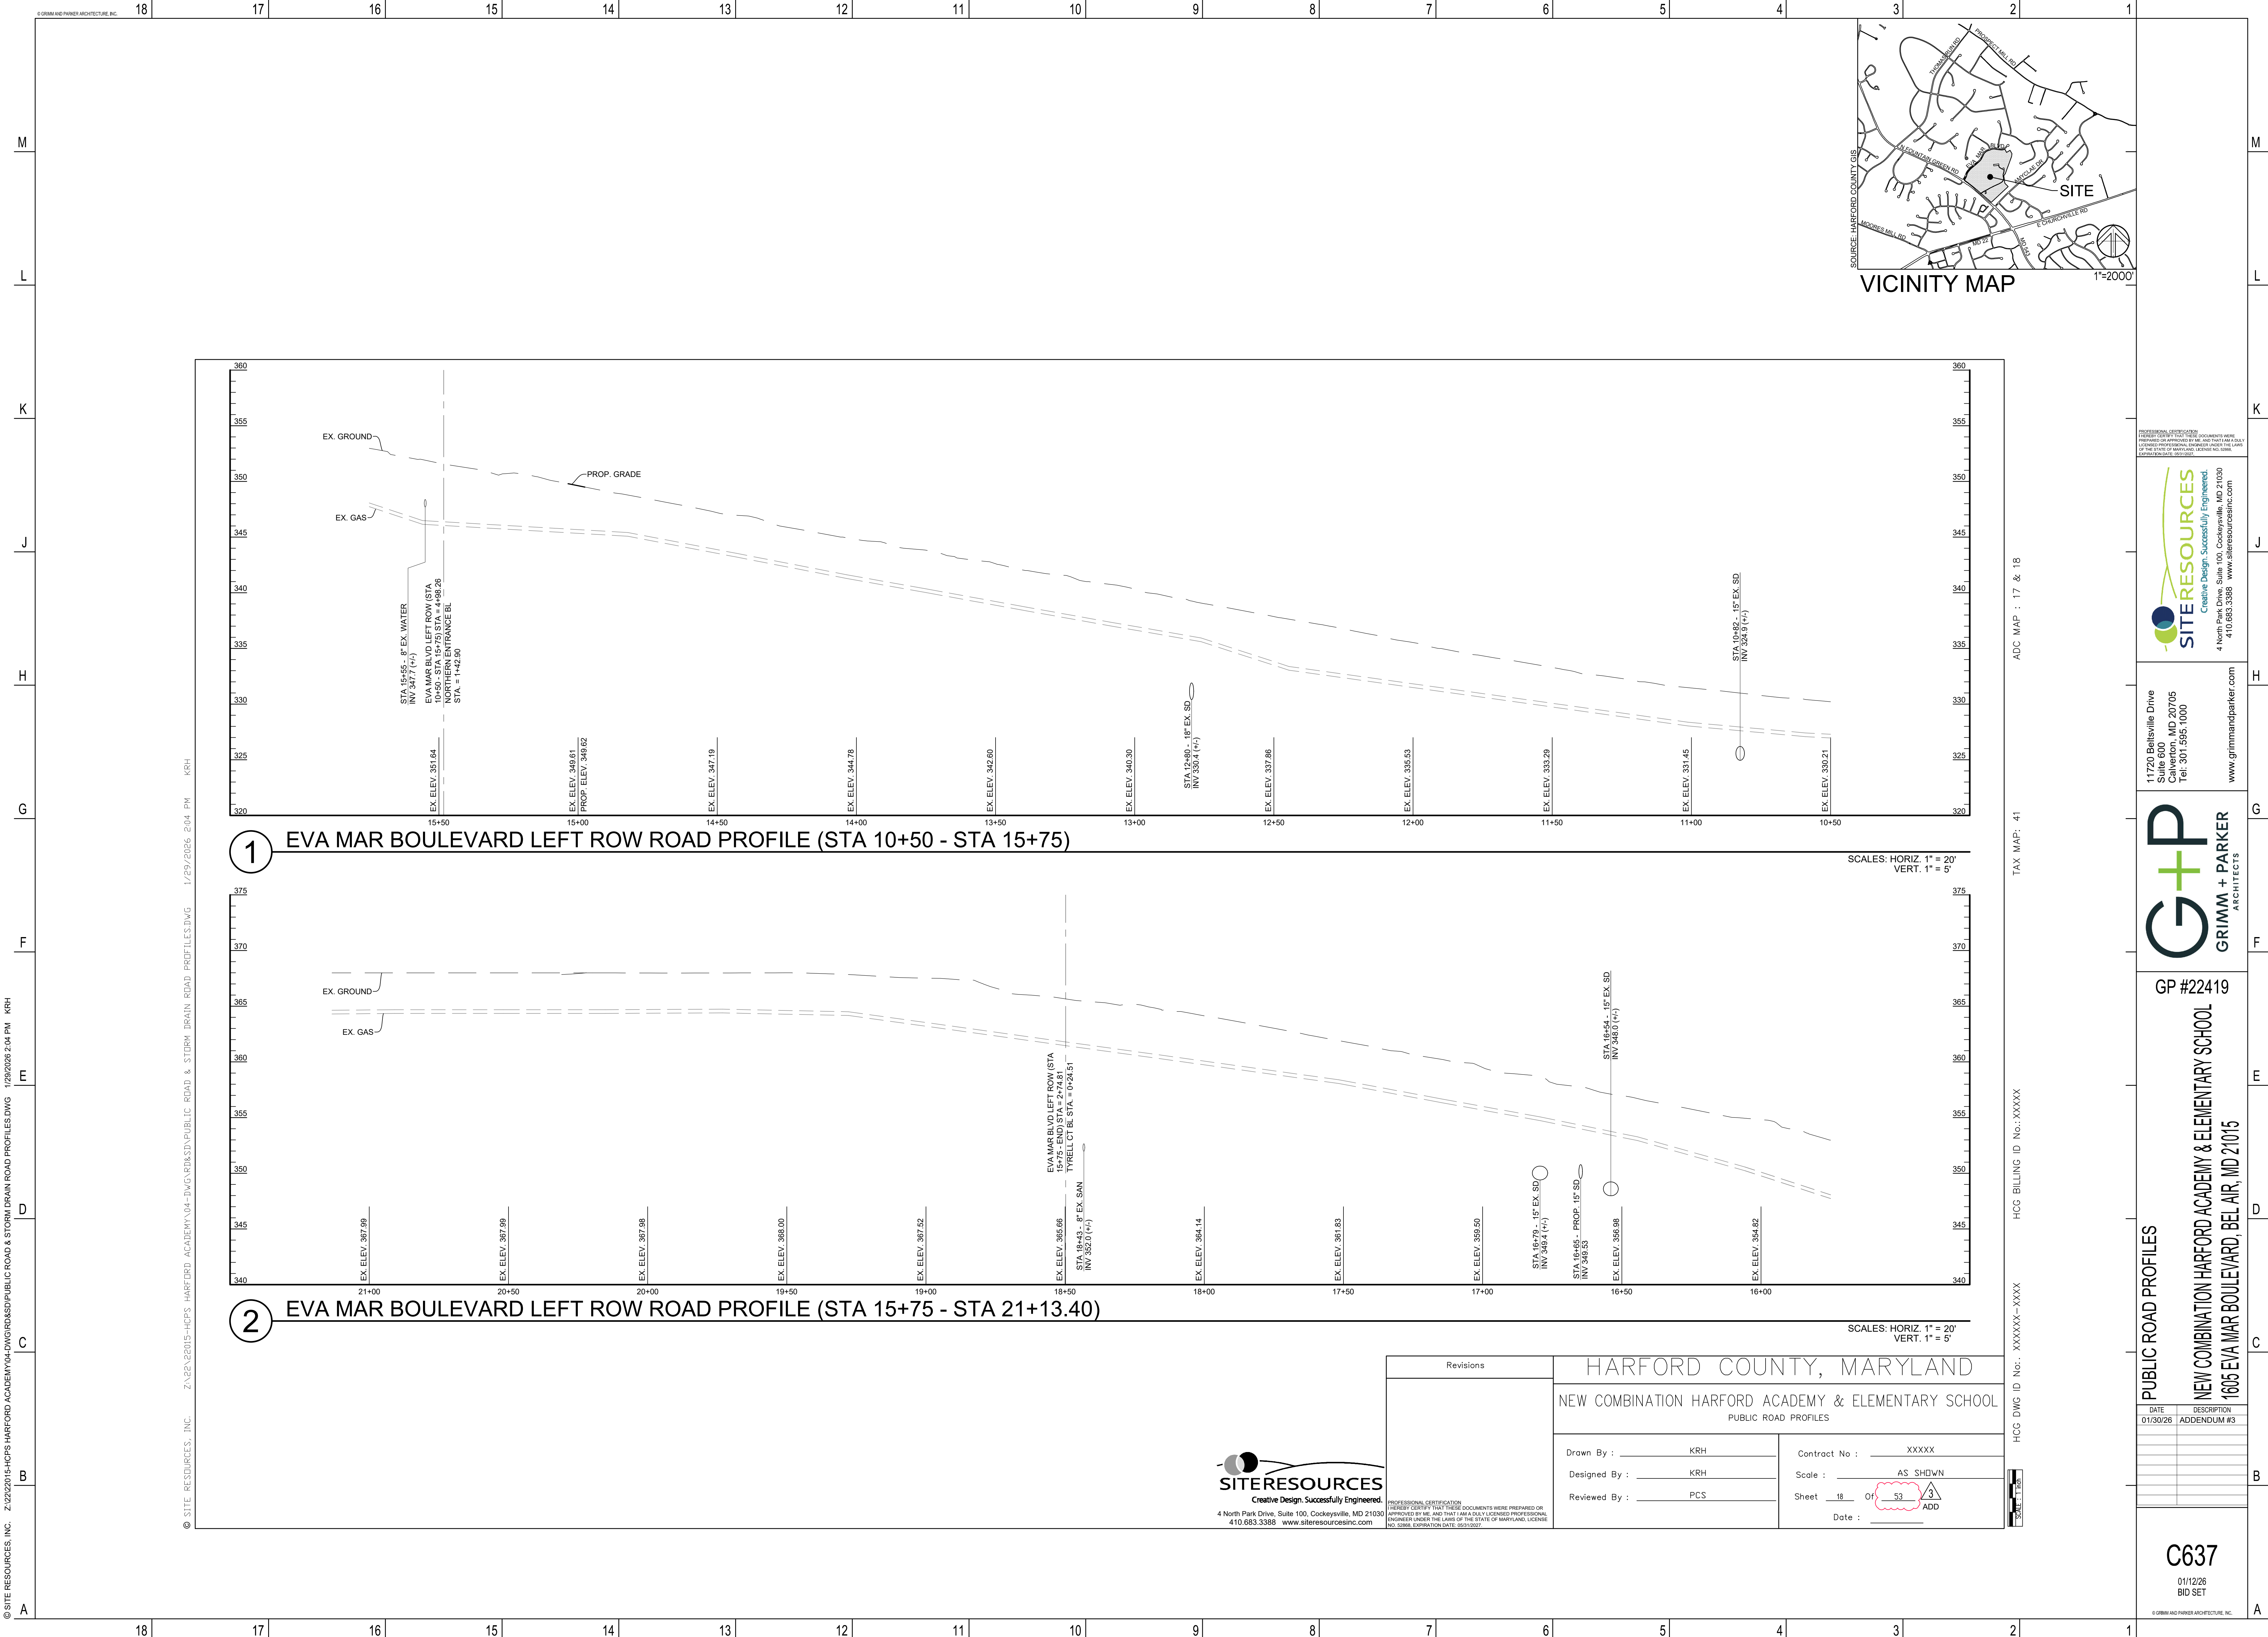

18 17 16 15 14 13 12 11 10 9 8 7 6 5 4 3 2 1

M L K J H G F E D C B A

© SITE RESOURCES, INC. Z:\22\2020\15-HCPS HARFORD ACADEMY\04-DWG\RD&SD\PUBLIC ROAD & STORM DRAIN ROAD PROFILES.DWG 1/29/2020 2:04 PM KRH

© SITE RESOURCES, INC. Z:\22\2020\15-HCPS HARFORD ACADEMY\04-DWG\RD&SD\PUBLIC ROAD & STORM DRAIN ROAD PROFILES.DWG 1/29/2020 2:04 PM KRH

PROFESSIONAL CERTIFICATION
I HEREBY CERTIFY THAT THESE DOCUMENTS WERE
PREPARED OR APPROVED BY ME AND THAT I AM A
LICENSED PROFESSIONAL ENGINEER UNDER THE LAWS
OF THE STATE OF MARYLAND, LICENSE NO. 1006
(EXPIRATION DATE: 06/30/2027)

SITERESOURCES
Creative Design. Successfully Engineered.
4 North Park Drive, Suite 100, Cockeysville, MD 21030
410.683.3388 www.siteresourcesinc.com

11720 Beltsville Drive
Suite 600
Calverton, MD 20705
Tel: 301.595.1000
www.grimmandparker.com

G+P
GRIMM + PARKER
ARCHITECTS

GP #22419
NEW COMBINATION HARFORD ACADEMY & ELEMENTARY SCHOOL
1605 EVA MAR BOULEVARD, BEL AIR, MD 21015

C637
01/12/26
BID SET
© GRIMM AND PARKER ARCHITECTURE, INC.

18 17 16 15 14 13 12 11 10 9 8 7 6 5 4 3 2 1

M L K J H G F E D C B A



DATE	DESCRIPTION
01/30/26	ADDENDUM #:



HCG DWG ID No: XXXXXX-XXXX



AD



d. PROFESSIONAL CERTIFICATION
I HEREBY CERTIFY THAT THESE DOCUMENTS WERE PREPARED OR
APPROVED BY ME, AND THAT I AM A DULY LICENSED PROFESSIONAL
ENGINEER UNDER THE LAWS OF THE STATE OF MARYLAND, LICENSE
NO. 52868 EXPIRATION DATE: 05/31/2022

Drawn By : _____ KRH _____
 Designed By : _____ KRH _____
 Reviewed By : _____ PCS _____

Contract No : _____ XXXXX _____
 Scale : _____ AS SHOWN _____
 Sheet _____ 21 _____ Of _____ 53 _____  ADD _____
 Date : _____

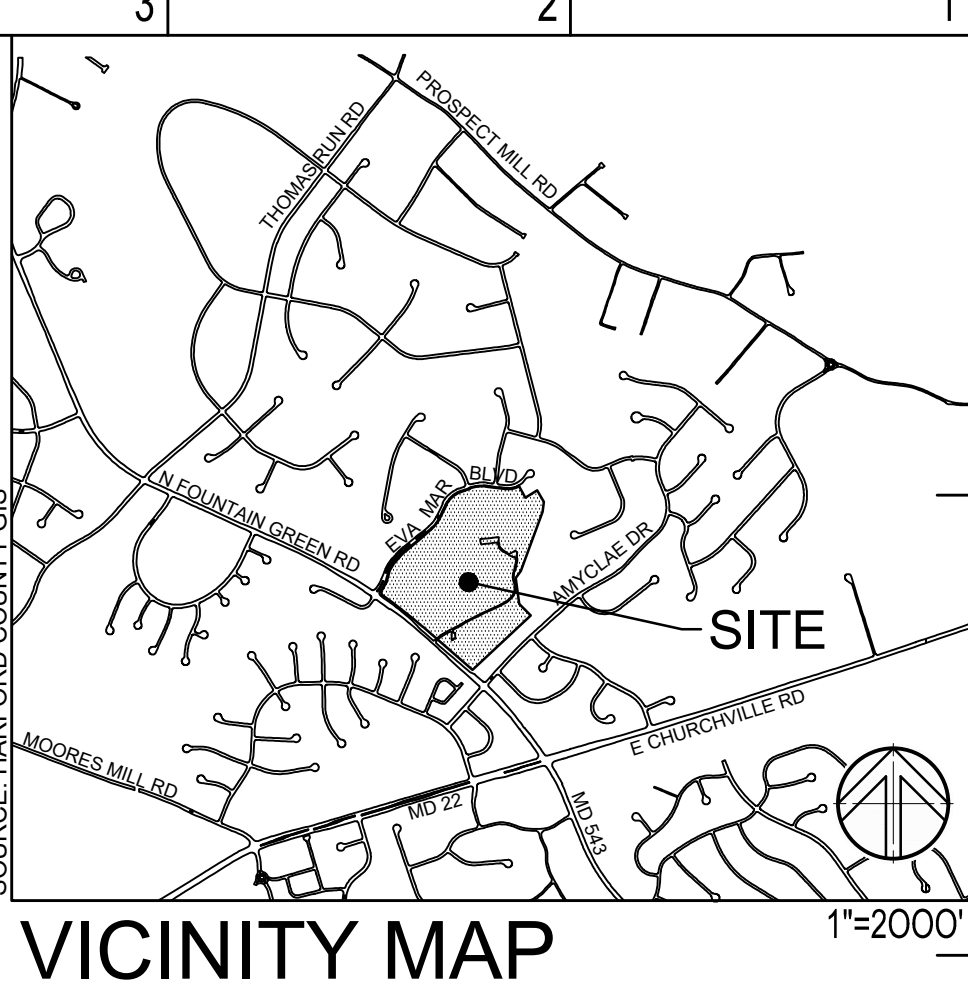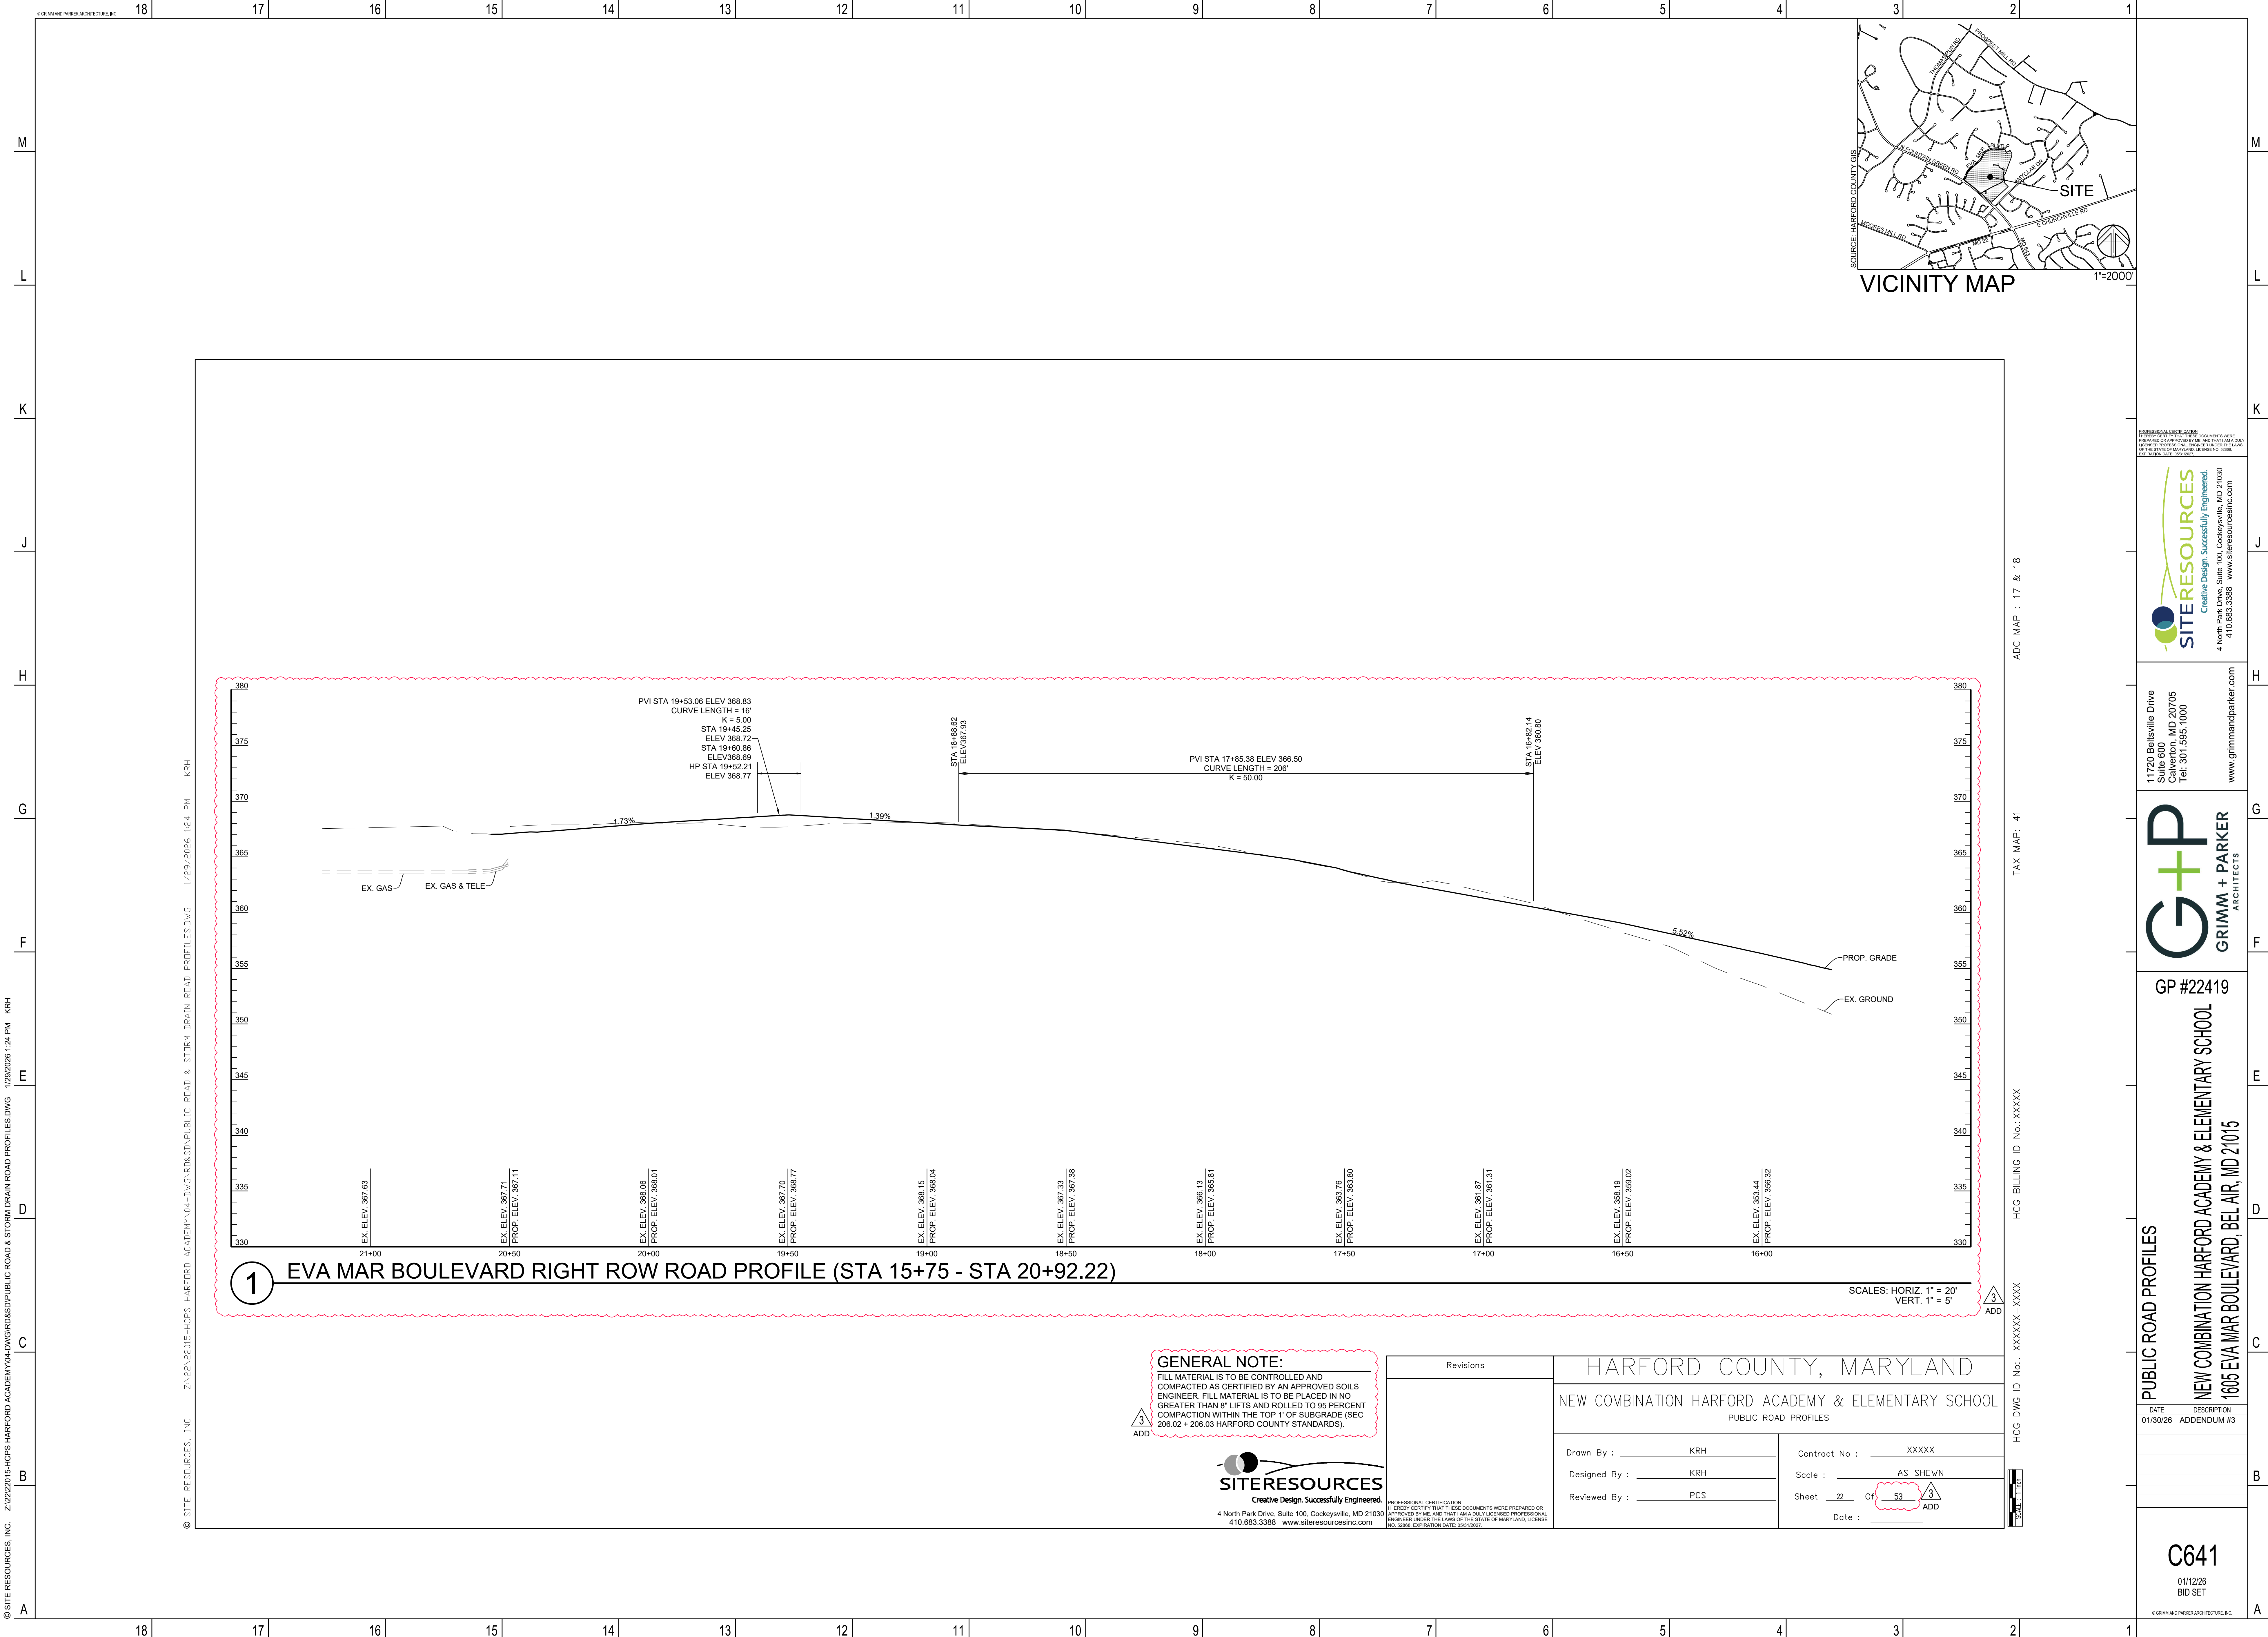

PROFESSIONAL CERTIFICATION
I HEREBY CERTIFY THAT THESE DOCUMENTS WERE
PREPARED OR APPROVED BY ME, AND THAT I AM A
LICENSED PROFESSIONAL ENGINEER UNDER THE LAWS
OF THE STATE OF MARYLAND, LICENSE NO. 10001.
(EXPIRATION DATE: 06/30/2027)

Creative Design. Successfully Engineered.
4 North Park Drive, Suite 100, Cockeysville, MD 21030
410.683.3388 www.siteresourcesinc.com

11720 Beltsville Drive
Suite 600
Calverton, MD 20705
Tel: 301.595.1000
www.grimmandparker.com

GRIMM + PARKER
ARCHITECTS



GP #22419
NEW COMBINATION HARFORD ACADEMY & ELEMENTARY SCHOOL
1605 EVA MAR BOULEVARD, BEL AIR, MD 21015

PUBLIC ROAD PROFILES

DATE	DESCRIPTION
01/30/26	ADDENDUM #3

C641
01/12/26
BID SET

© GRIMM AND PARKER ARCHITECTURE, INC.

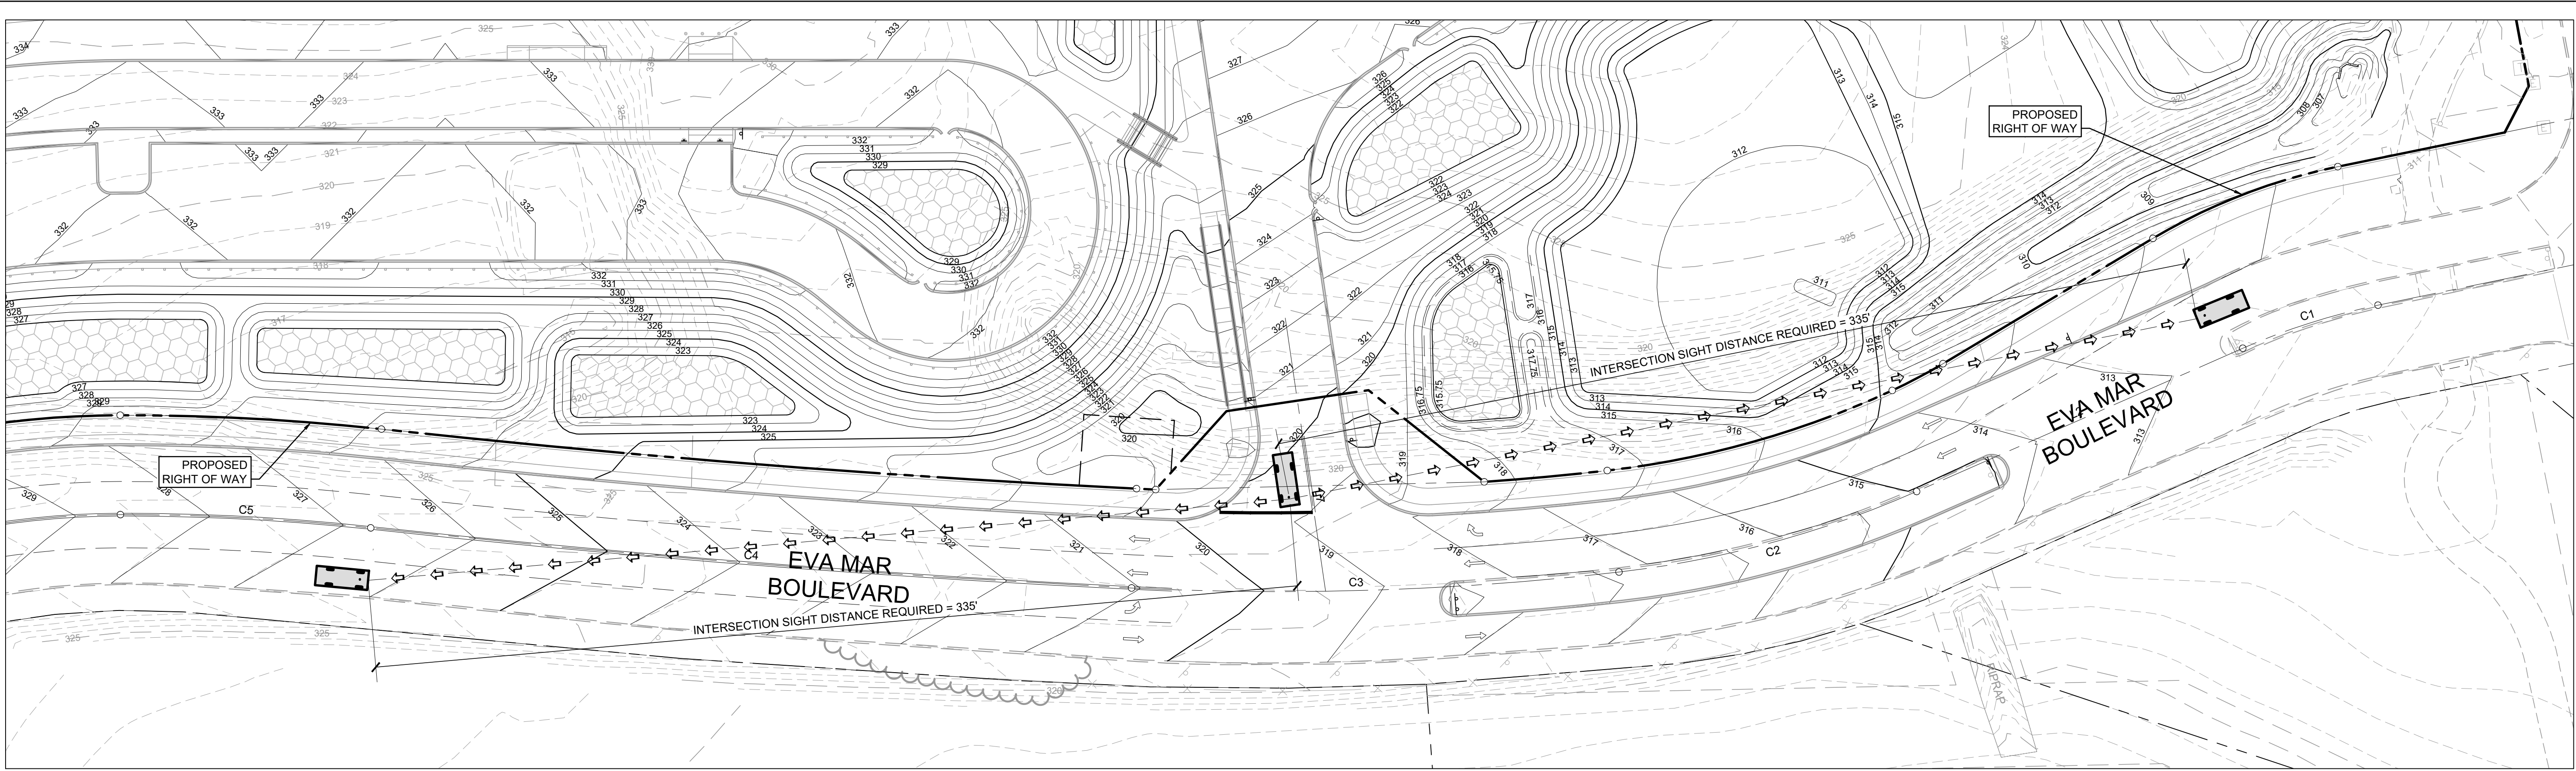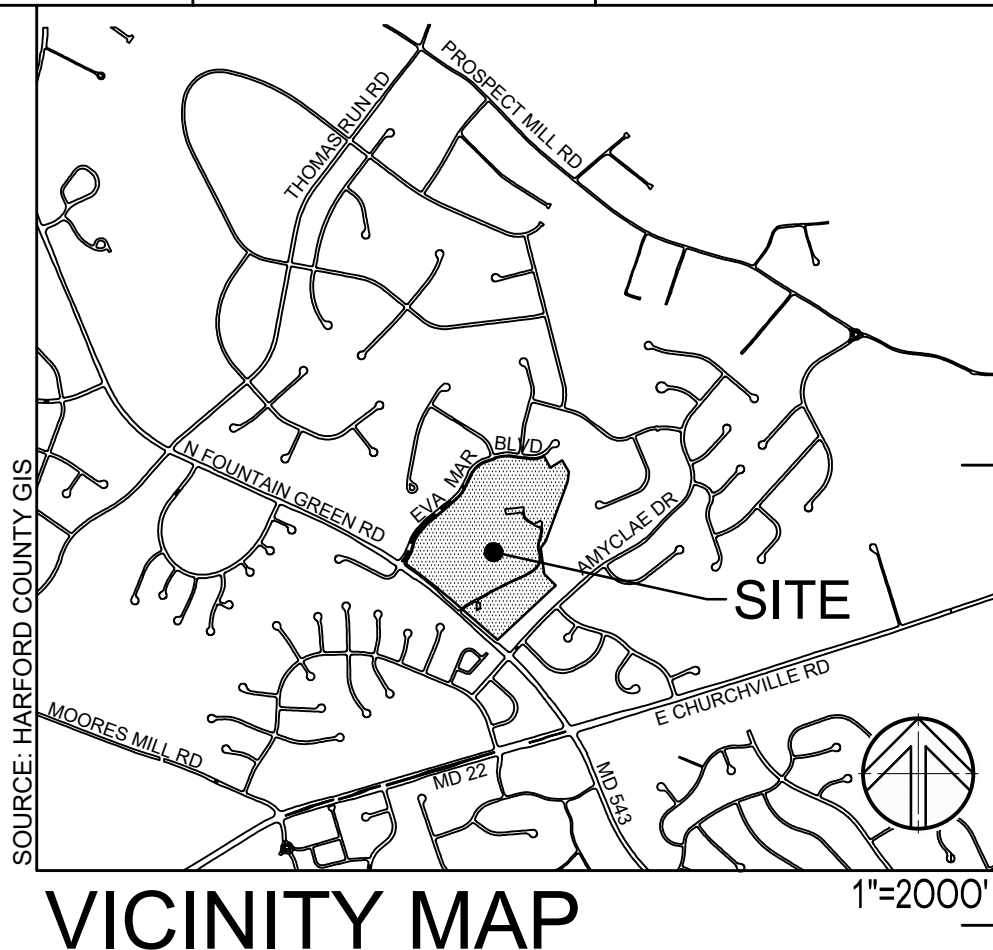


1 EVA MAR BLVD SOUTHERN ENTRANCE SIGHT DISTANCE PLAN


GENERAL NOTE:
DESIGN SPEED = 30 MPH

**AASHTO GREEN BOOK: TABLE 9-7
DESIGN INTERSECTION SIGHT DISTANCE**


Design Speed (mph)	Stopping Sight Distance (ft)	Intersection Sight Distance for Passenger Cars	
		Calculated (ft)	Design (ft)
15	80	165.4	170
20	115	220.5	225
25	155	275.6	280
30	200	330.8	335
35	250	385.9	390
40	305	441.0	445
45	360	496.1	500
50	425	551.3	555
55	495	606.4	610
60	570	661.5	665
65	645	716.6	720
70	730	771.8	775
75	820	826.9	830
80	910	882.0	885

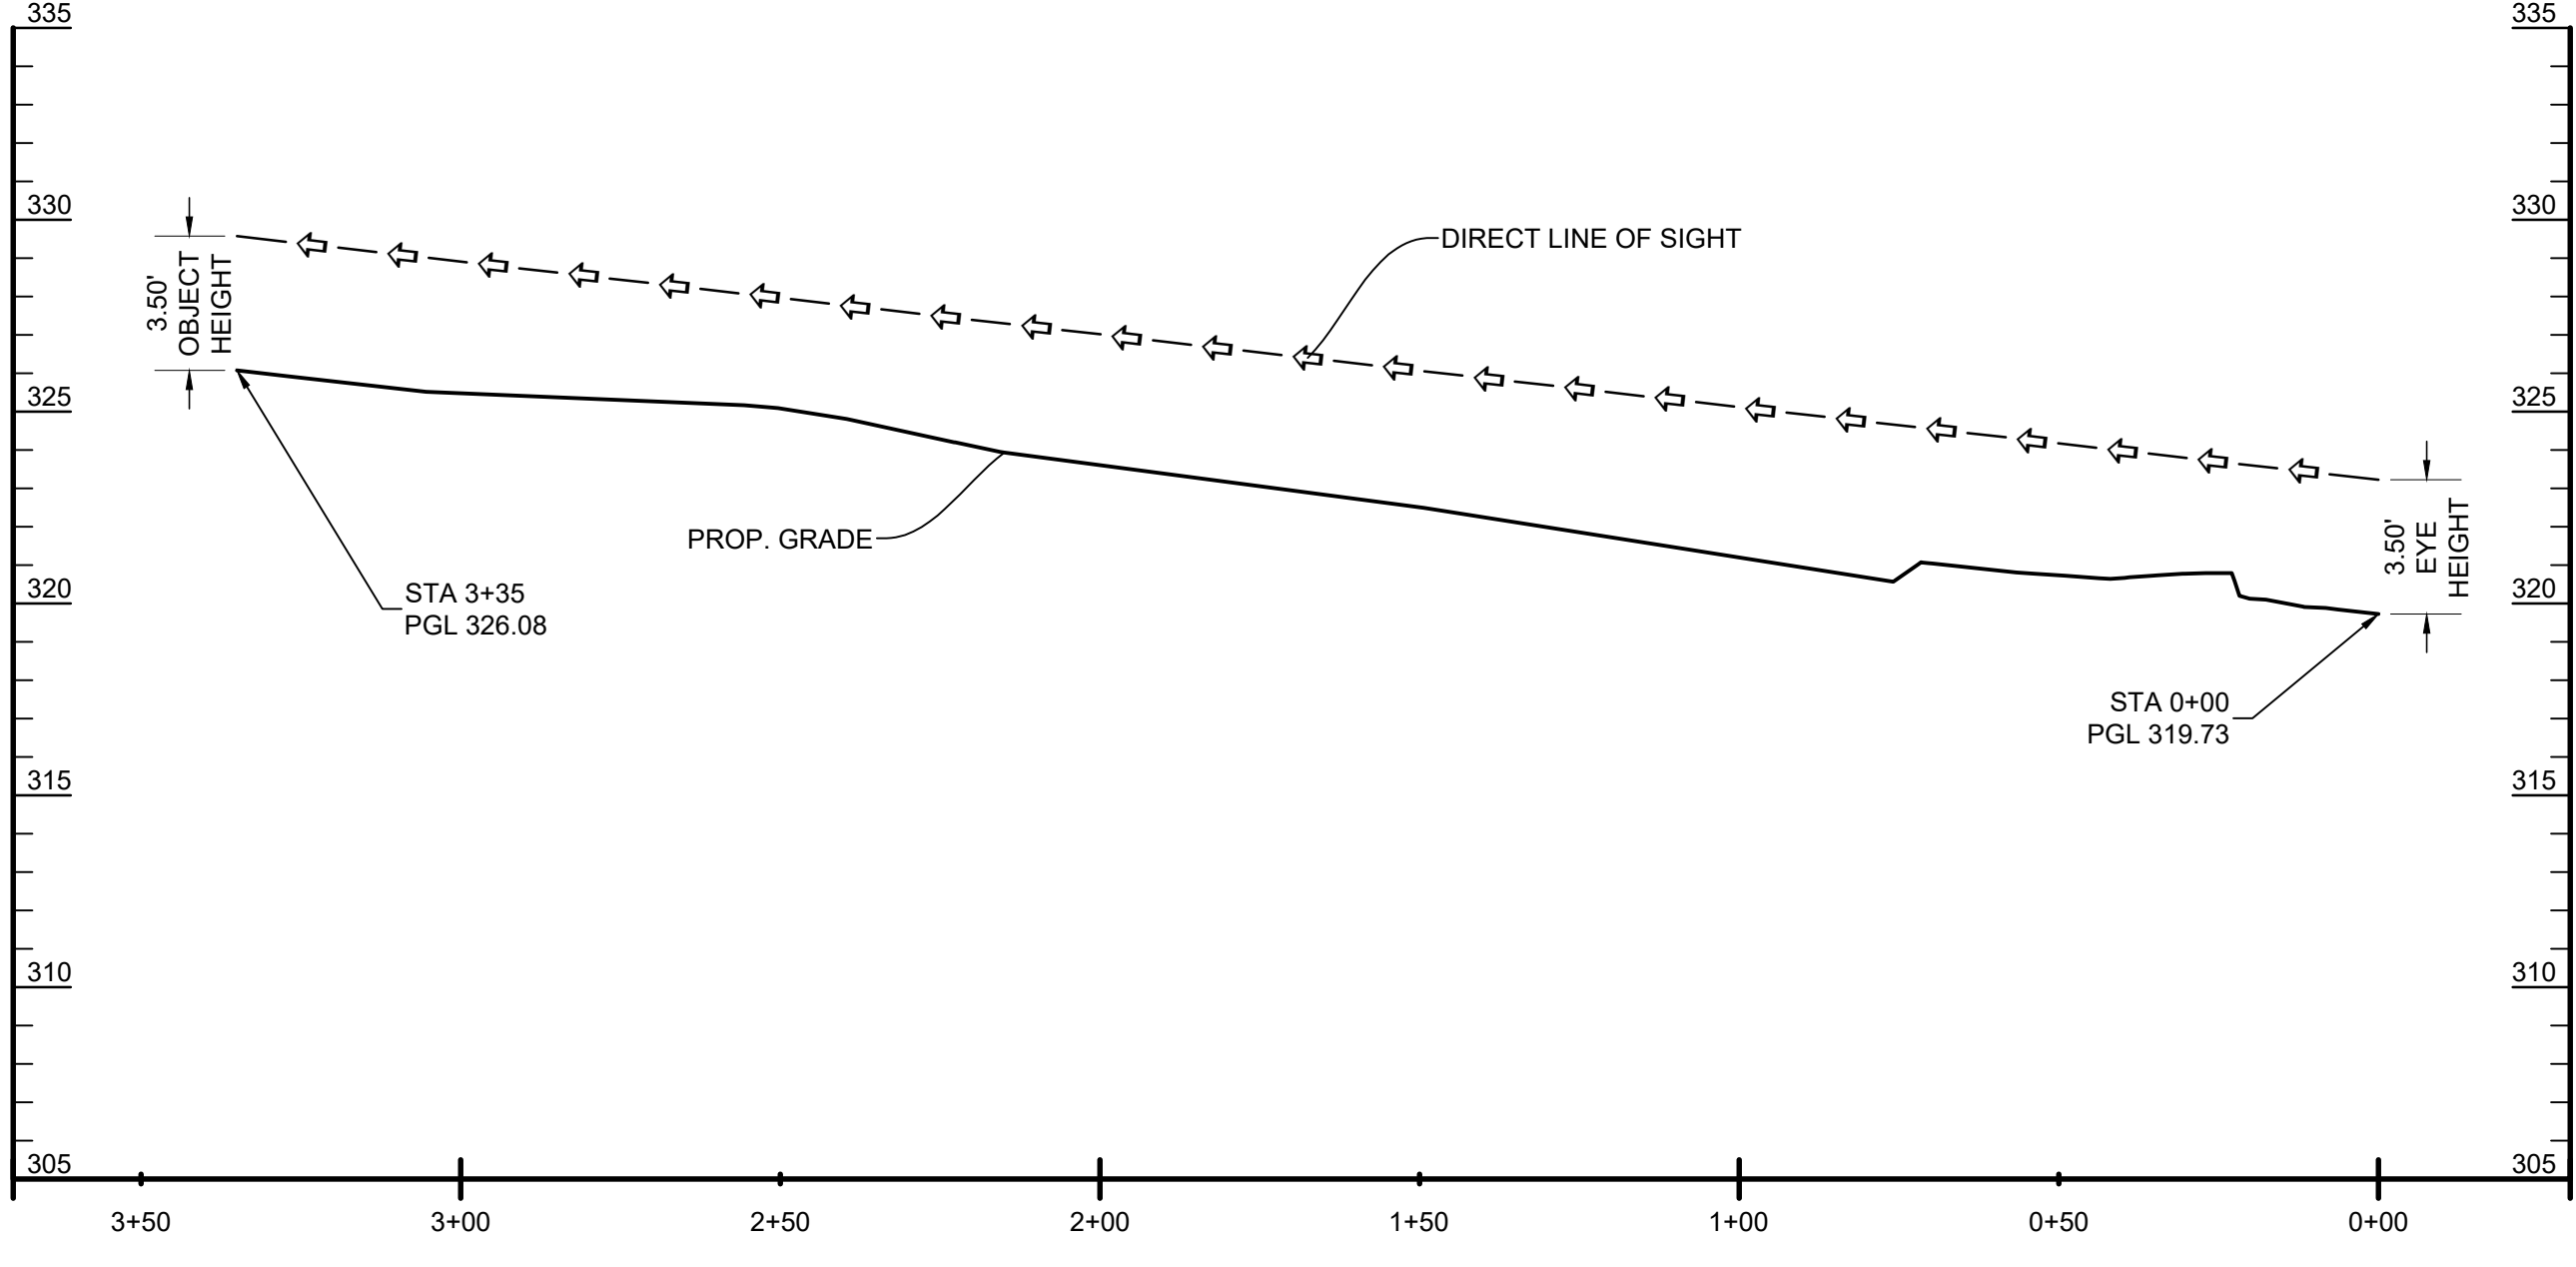

2 EVA MAR BLVD SOUTHERN ENTRANCE ISD LOOKING NE

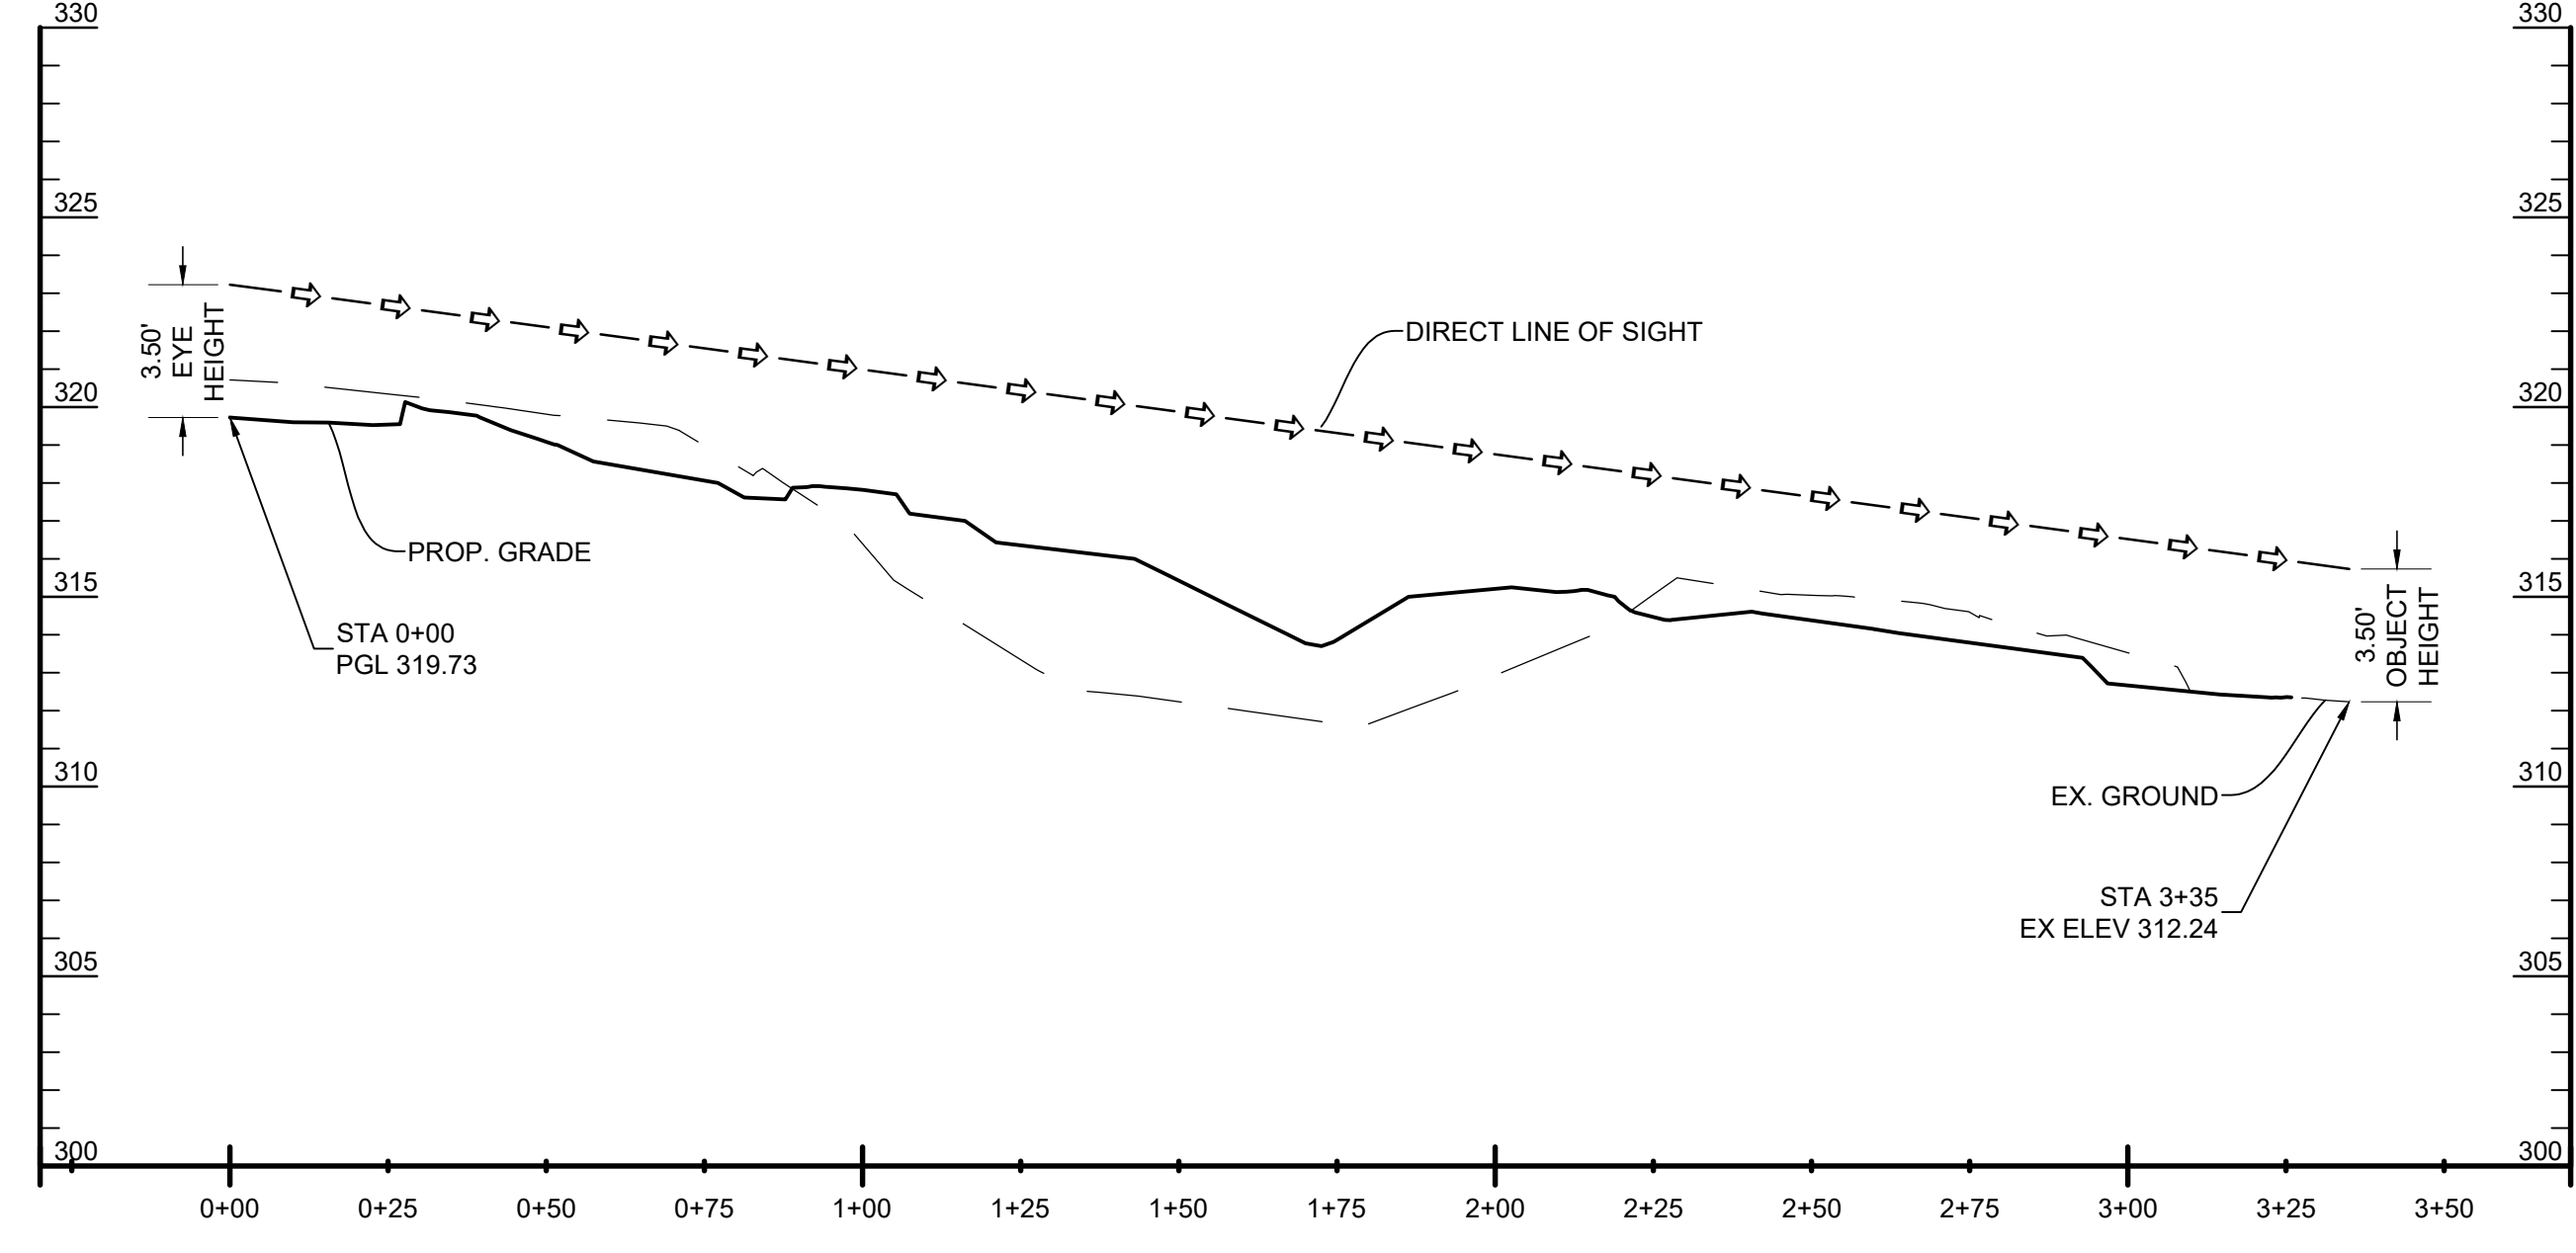

3 EVA MAR BLVD SOUTHERN ENTRANCE ISD LOOKING SW

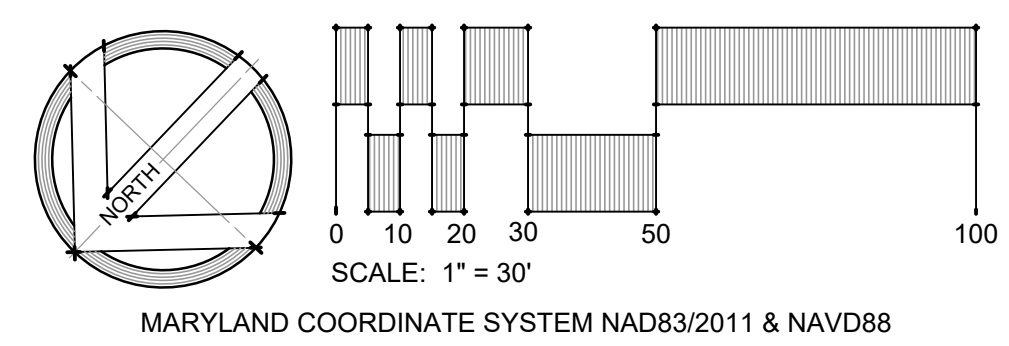

Revisions		HARFORD COUNTY, MARYLAND	
		NEW COMBINATION HARFORD ACADEMY & ELEMENTARY SCHOOL	
		INTERSECTION SITE DISTANCE EXHIBIT	
Drawn By :	KRH	Contract No. :	XXXXX
Designed By :	KRH	Scale :	AS SHOWN
Reviewed By :	PCS	Sheet	24 Of 53
		Date :	

ADC MAP : 17 & 18

TAX MAP : 41

HCG BILLING ID No.: XXXXX

HCG DWG ID No.: XXXXX-XXXX

PROFESSIONAL CERTIFICATION
I HEREBY CERTIFY THAT THESE DOCUMENTS WERE
PREPARED OR APPROVED BY ME, AND THAT I AM A
LICENSED PROFESSIONAL ENGINEER UNDER THE LAWS
OF THE STATE OF MARYLAND, LICENSE NO. 10000
(EXPIRATION DATE: 06/30/2027)



11720 Beltsville Drive
Suite 600
Calverton, MD 20705
Tel: 301.595.1000
www.grimmandparker.com





GP #22419

INTERSECTION SITE DISTANCE EXHIBIT
NEW COMBINATION HARFORD ACADEMY & ELEMENTARY SCHOOL
1605 EVA MAR BOULEVARD, BEL AIR, MD 21015

DATE	DESCRIPTION
01/30/26	ADDENDUM #3

C643
01/12/26
BID SET

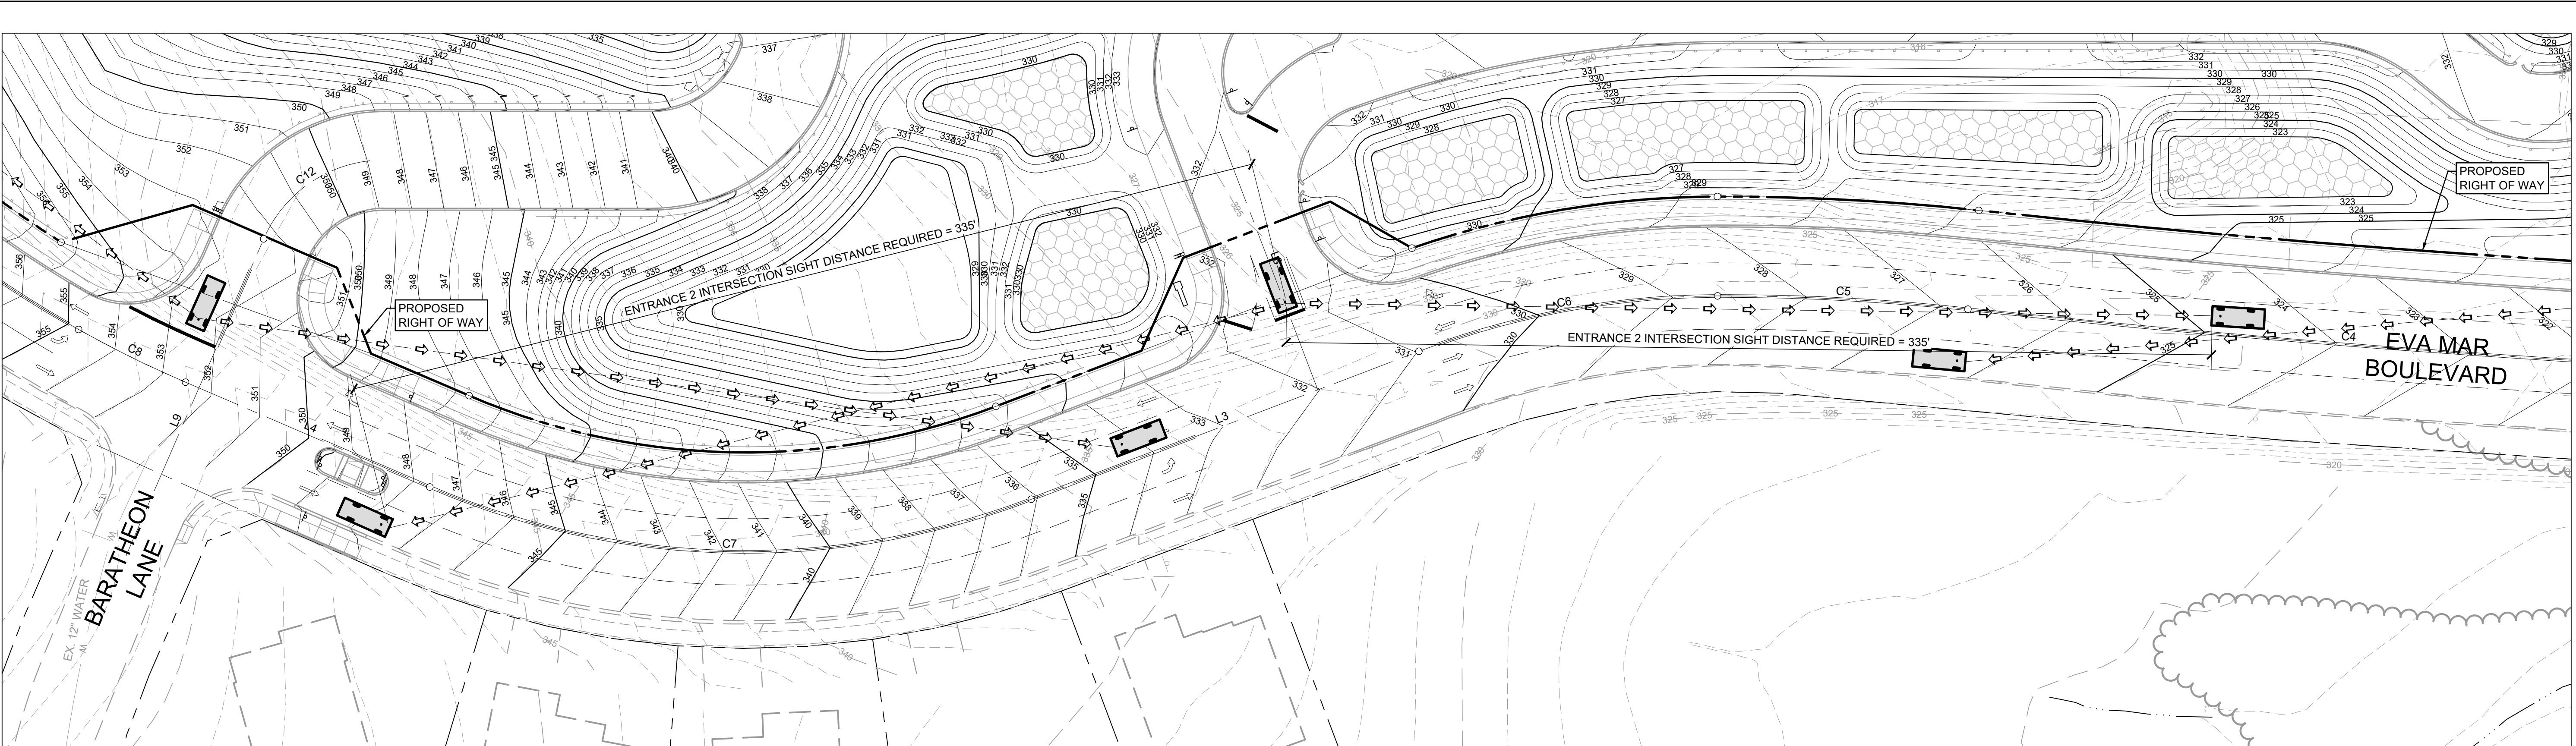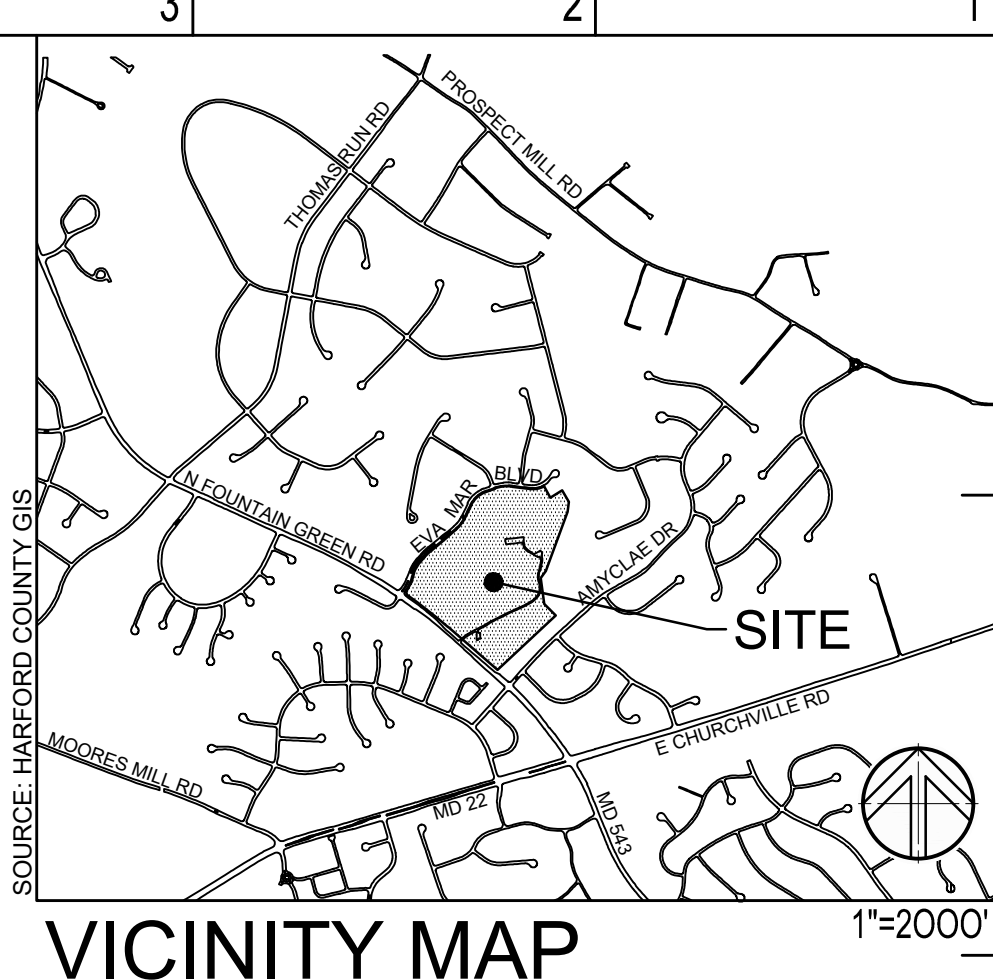


1 EVA MAR BLVD CENTRAL ENTRANCE SIGHT DISTANCE PLAN

GENERAL NOTE:
DESIGN SPEED = 30 MPH


AASHTO GREEN BOOK: TABLE 9-7
DESIGN INTERSECTION SIGHT DISTANCE

U.S. Customary			
Design Speed (mph)	Stopping Sight Distance (ft)	Calculated (ft)	Design (ft)
15	80	165.4	170
20	115	220.5	225
25	155	275.6	280
30	200	330.8	335
35	250	385.9	390
40	305	441.0	445
45	360	496.1	500
50	425	551.3	555
55	495	606.4	610
60	570	661.5	665
65	645	716.6	720
70	730	771.8	775
75	820	826.9	830
80	910	882.0	885

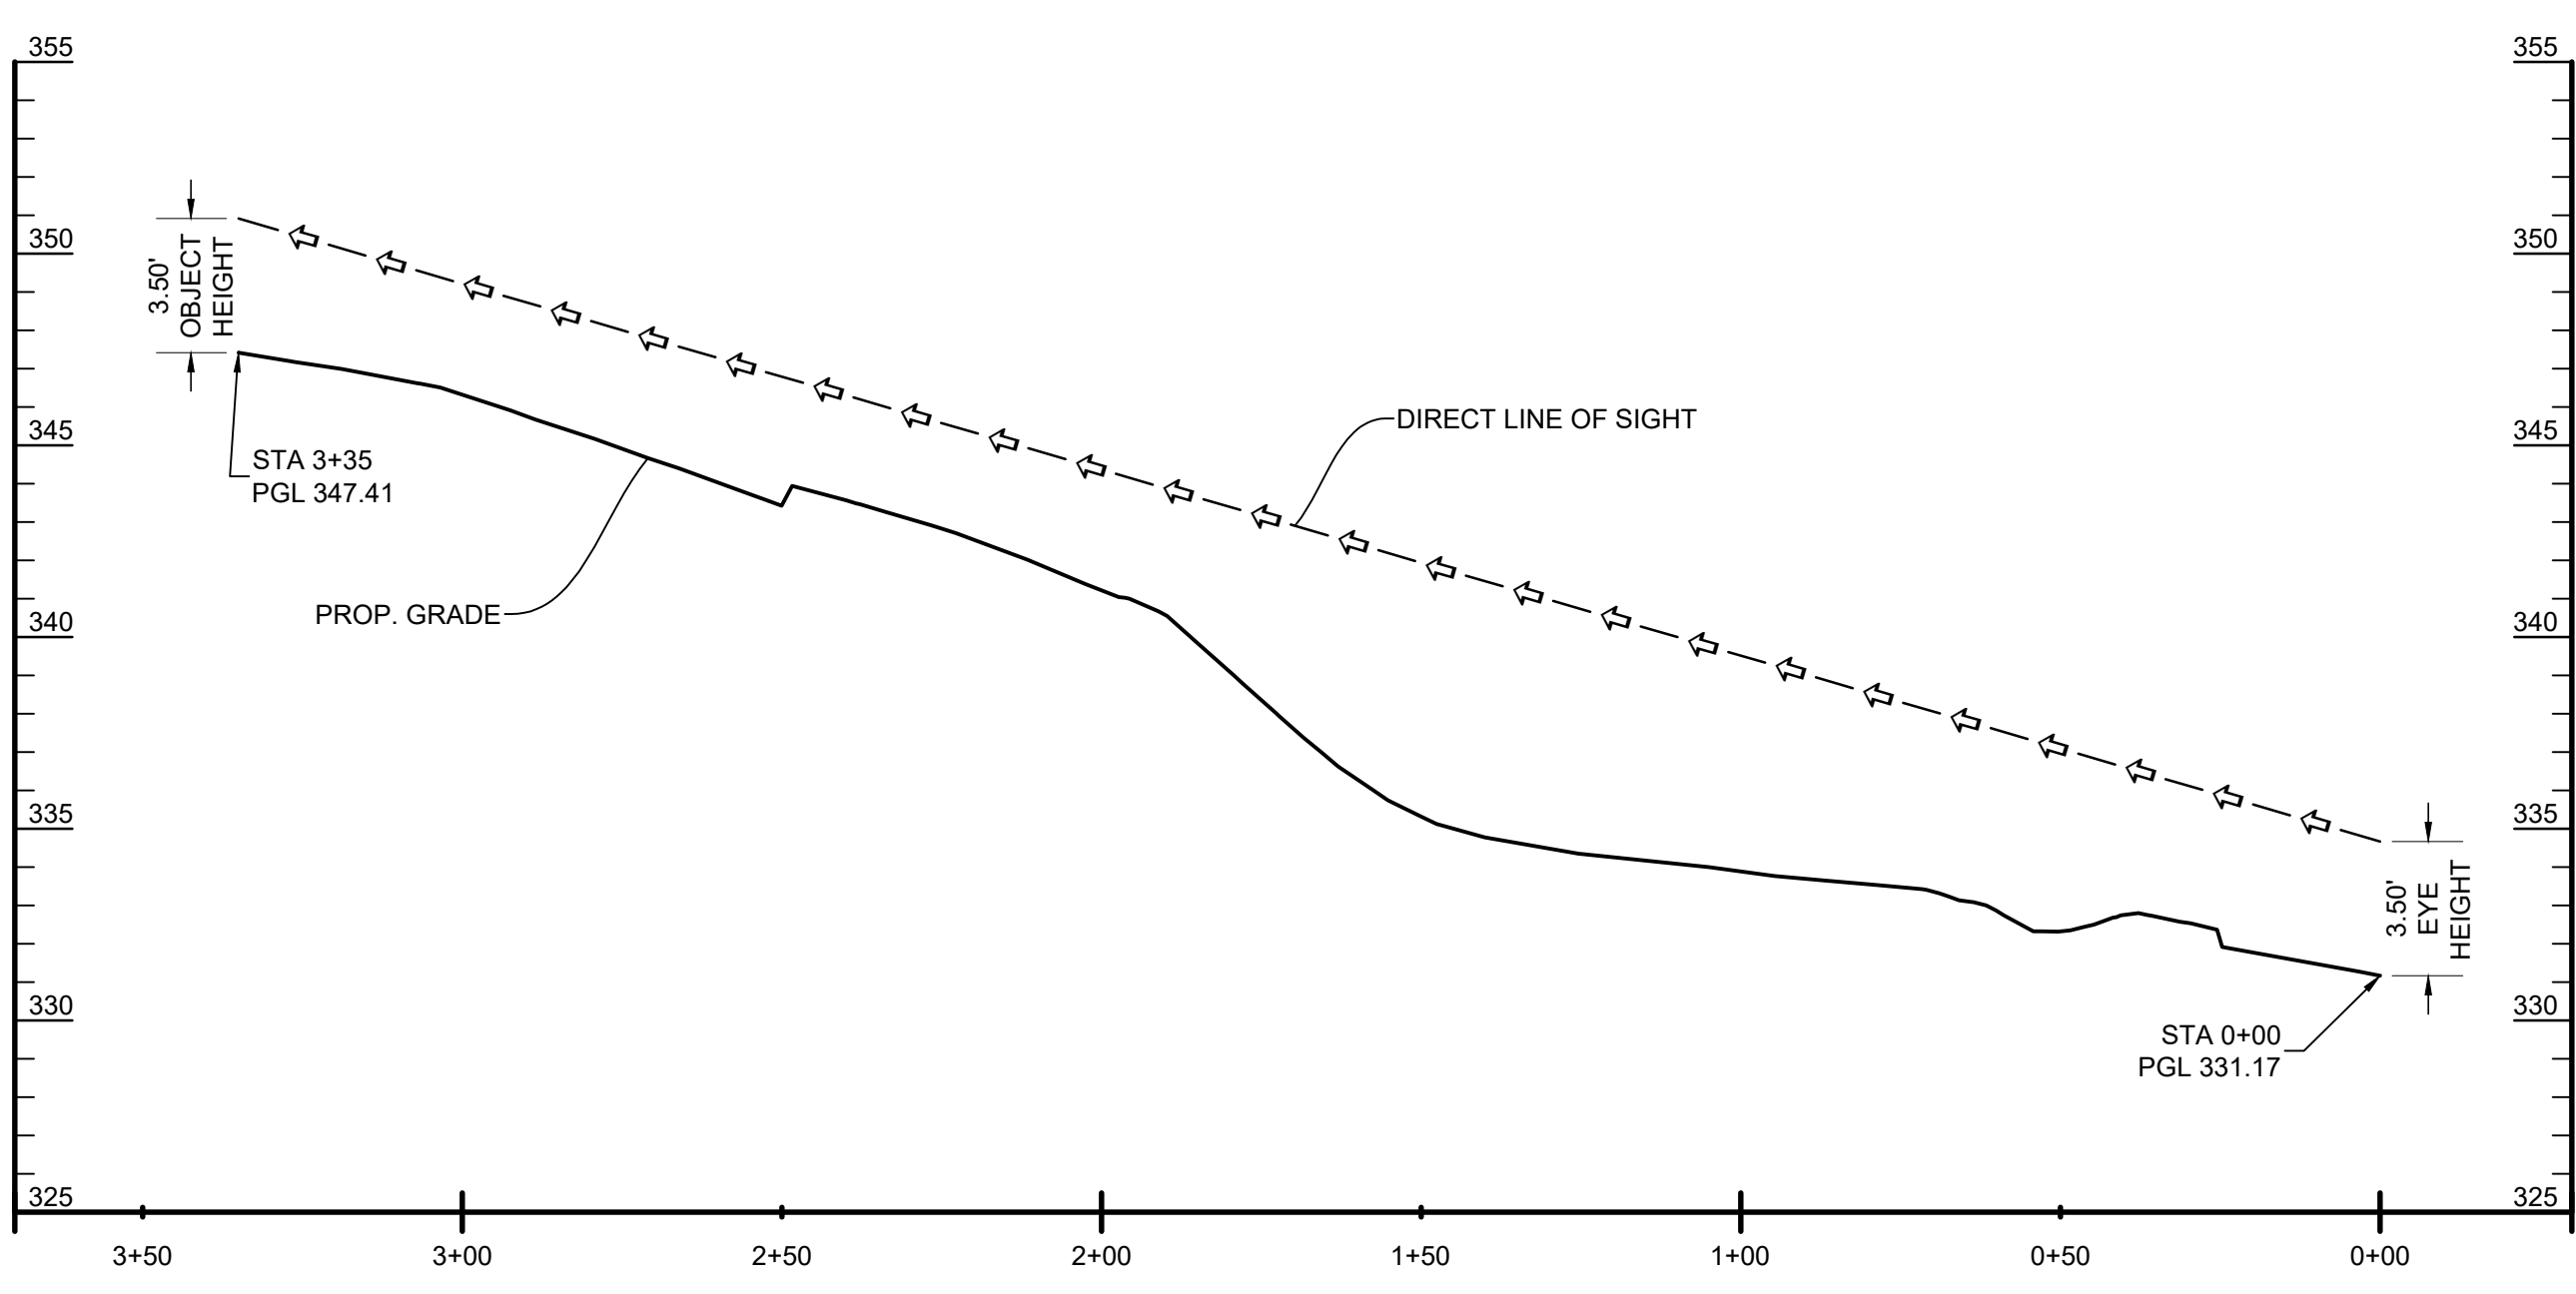


2 EVA MAR BLVD CENTRAL ENTRANCE ISD LOOKING NE

SCALES: HORIZ. 1" = 30'
VERT. 1" = 5'

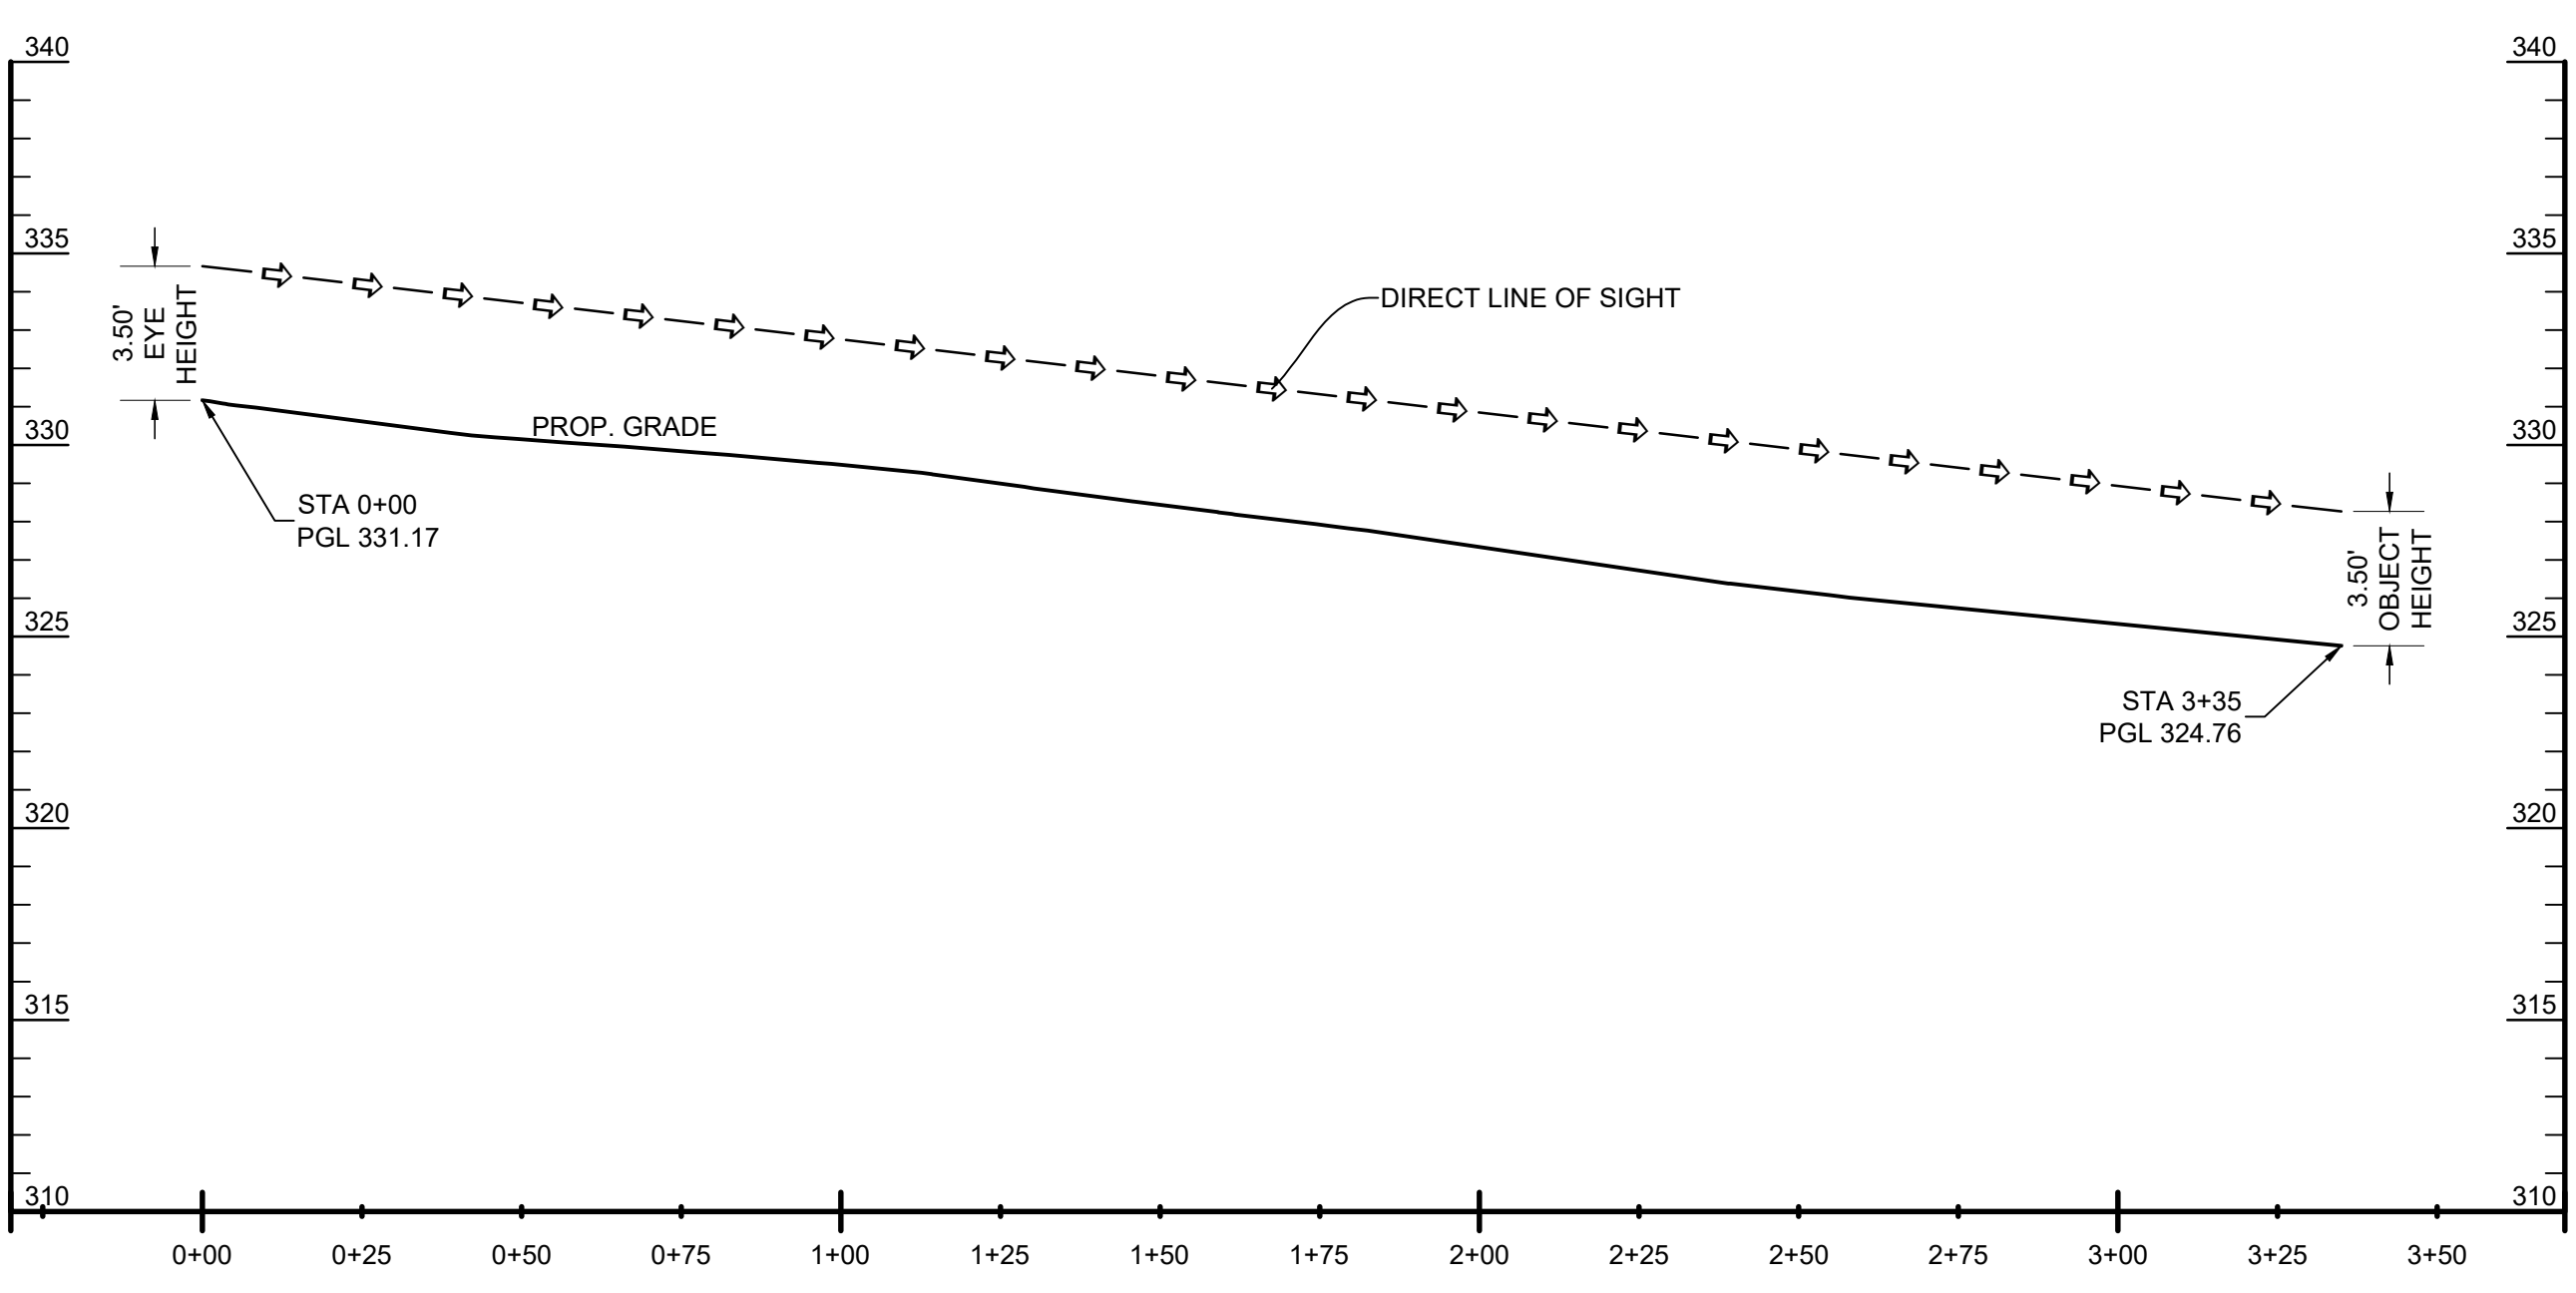

3 EVA MAR BLVD CENTRAL ENTRANCE ISD LOOKING SW

SCALES: HORIZ. 1" = 30'
VERT. 1" = 5'

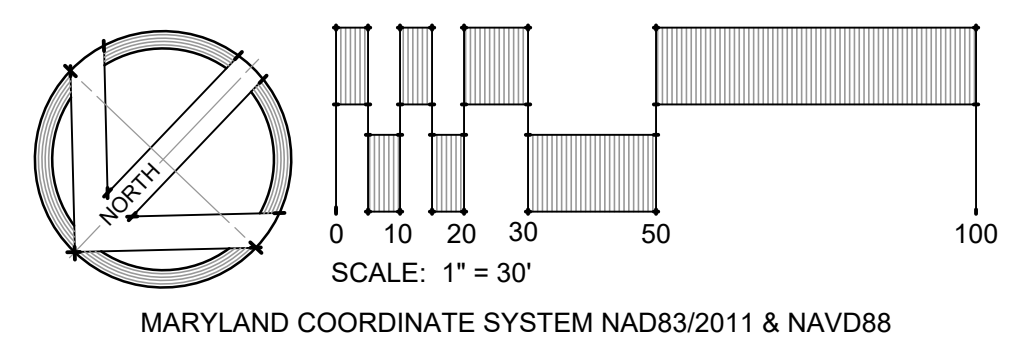

Revisions	HARFORD COUNTY, MARYLAND	
	NEW COMBINATION HARFORD ACADEMY & ELEMENTARY SCHOOL	
	INTERSECTION SITE DISTANCE EXHIBIT	
Drawn By : KRH	Contract No. : XXXXX	
Designed By : KRH	Scale : AS SHOWN	
Reviewed By : PCS	Sheet 25 Of 53	3 ADD
	Date :	

ADC MAP : 17 & 18

TAX MAP : 41

HCG BILLING ID No.: XXXXX

HCG DWG ID No.: XXXXX-XXXX

PROFESSIONAL CERTIFICATION
I HEREBY CERTIFY THAT THESE DOCUMENTS WERE PREPARED OR
APPROVED BY ME, AND THAT I AM A FULLY LICENSED PROFESSIONAL
ENGINEER UNDER THE LAWS OF THE STATE OF MARYLAND, LICENSE NO. 1000.
(EXPIRATION DATE: 06/30/2027)



11720 Beltsville Drive
Suite 600
Calverton, MD 20705
Tel: 301.595.1000
www.siteresourcesinc.com




GP #22419

INTERSECTION SITE DISTANCE EXHIBIT
NEW COMBINATION HARFORD ACADEMY & ELEMENTARY SCHOOL
1605 EVA MAR BOULEVARD, BEL AIR, MD 21015

DATE	DESCRIPTION
01/30/26	ADDENDUM #3

C644
01/12/26
BID SET

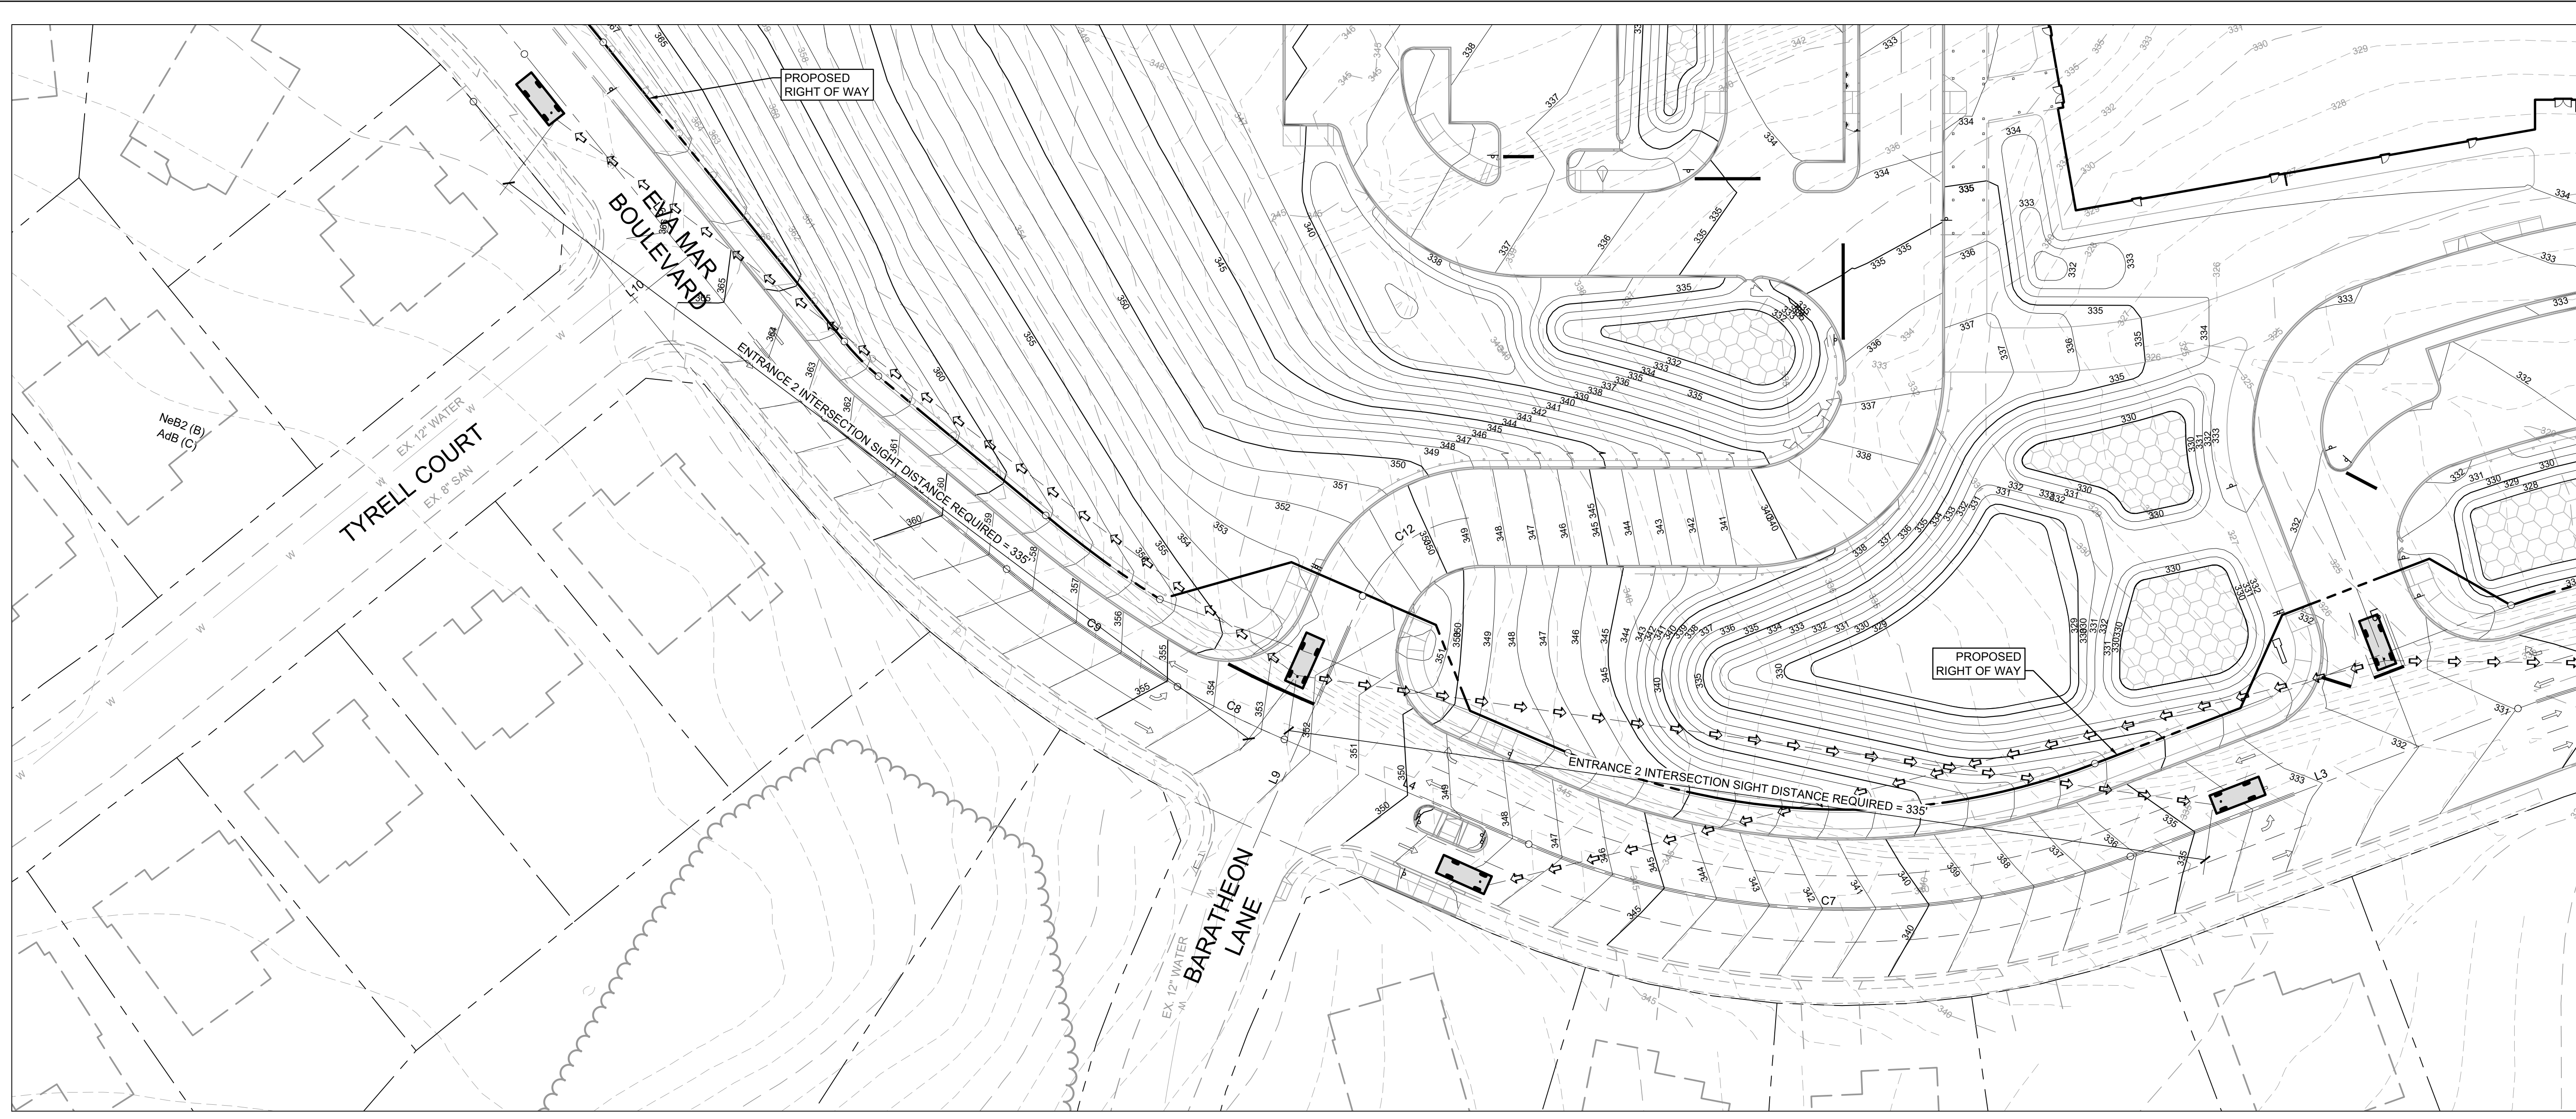


1 EVA MAR BLVD ENTRANCE 3 SIGHT DISTANCE PLAN


AASHTO GREEN BOOK:TABLE 9-7
DESIGN INTERSECTION SIGHT DISTANCE

U.S. Customary			
Design Speed (mph)	Stopping Sight Distance (ft)	Intersection Sight Distance for Passenger Cars	
		Calculated (ft)	Design (ft)
15	80	165.4	170
20	115	220.5	225
25	155	275.6	280
30	200	330.8	335
35	250	385.9	390
40	305	441.0	445
45	360	496.1	500
50	425	551.3	555
55	495	606.4	610
60	570	661.5	665
65	645	716.6	720
70	730	771.8	775
75	820	826.9	830
80	910	882.0	885

GENERAL NOTES:
1. DESIGN SPEED = 30 MPH
2. REFER TO SHT 27 FOR ISD PROFILES

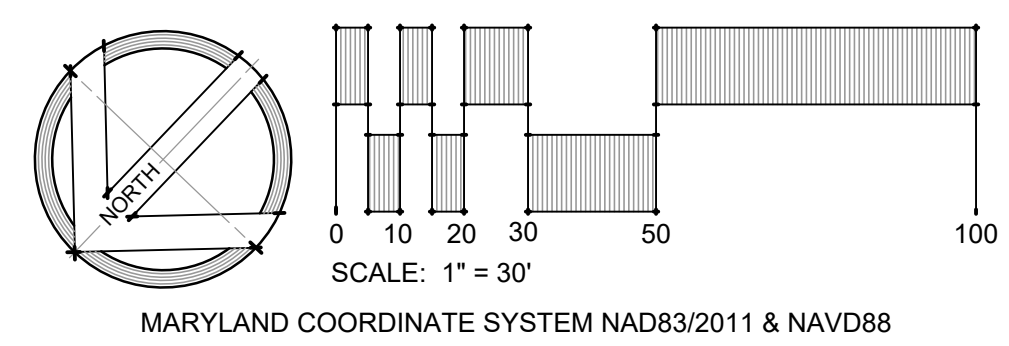

Revisions		HARFORD COUNTY, MARYLAND	
		NEW COMBINATION HARFORD ACADEMY & ELEMENTARY SCHOOL	
		INTERSECTION SITE DISTANCE EXHIBIT	
Drawn By : KRH		Contract No : XXXXX	
Designed By : KRH		Scale : AS SHOWN	
Reviewed By : PCS		Sheet 28 Of 53 3 ADD	
		Date :	

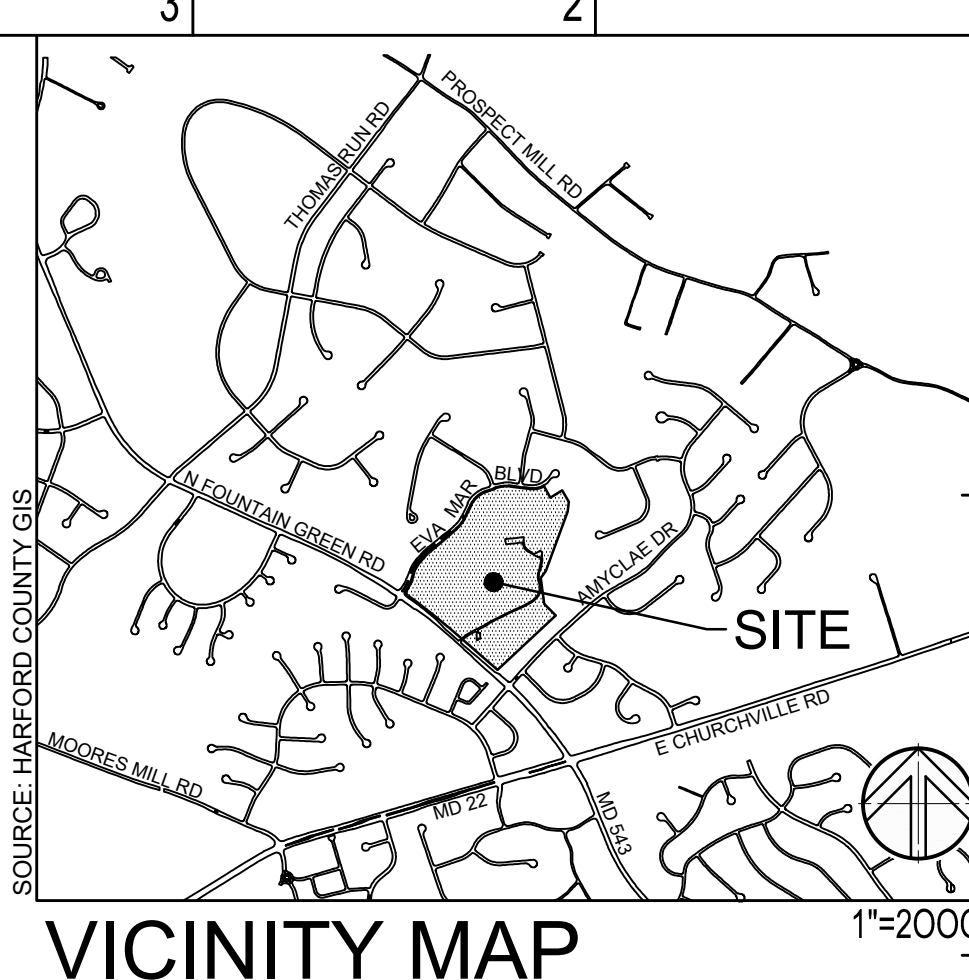

ADC MAP : 17 & 18

TAX MAP : 41

HCG BILLING ID No.: XXXXX

HCG DWG ID No.: XXXXXX-XXXX

PROFESSIONAL CERTIFICATION
I HEREBY CERTIFY THAT THESE DOCUMENTS WERE PREPARED OR APPROVED BY ME AND THAT I AM A FULLY LICENSED PROFESSIONAL ENGINEER UNDER THE LAWS OF THE STATE OF MARYLAND, LICENSE NO. 10061, EXPIRATION DATE: 06/30/2027.



11720 Beltsville Drive
Suite 600
Calverton, MD 20705
Tel: 301.595.1000
www.grimmandparker.com





GP #22419

INTERSECTION SITE DISTANCE EXHIBIT
NEW COMBINATION HARFORD ACADEMY & ELEMENTARY SCHOOL
1605 EVA MAR BOULEVARD, BEL AIR, MD 21015

DATE	DESCRIPTION
01/30/26	ADDENDUM #3

C645
01/12/26
BID SET

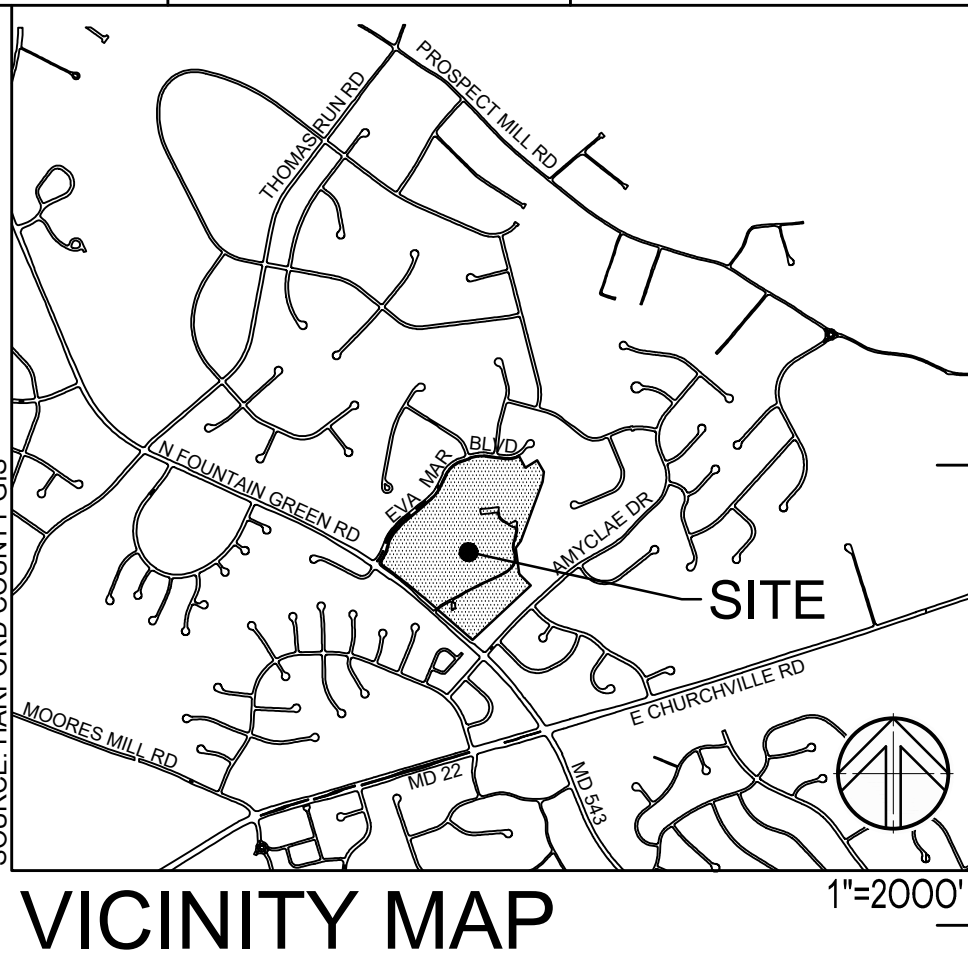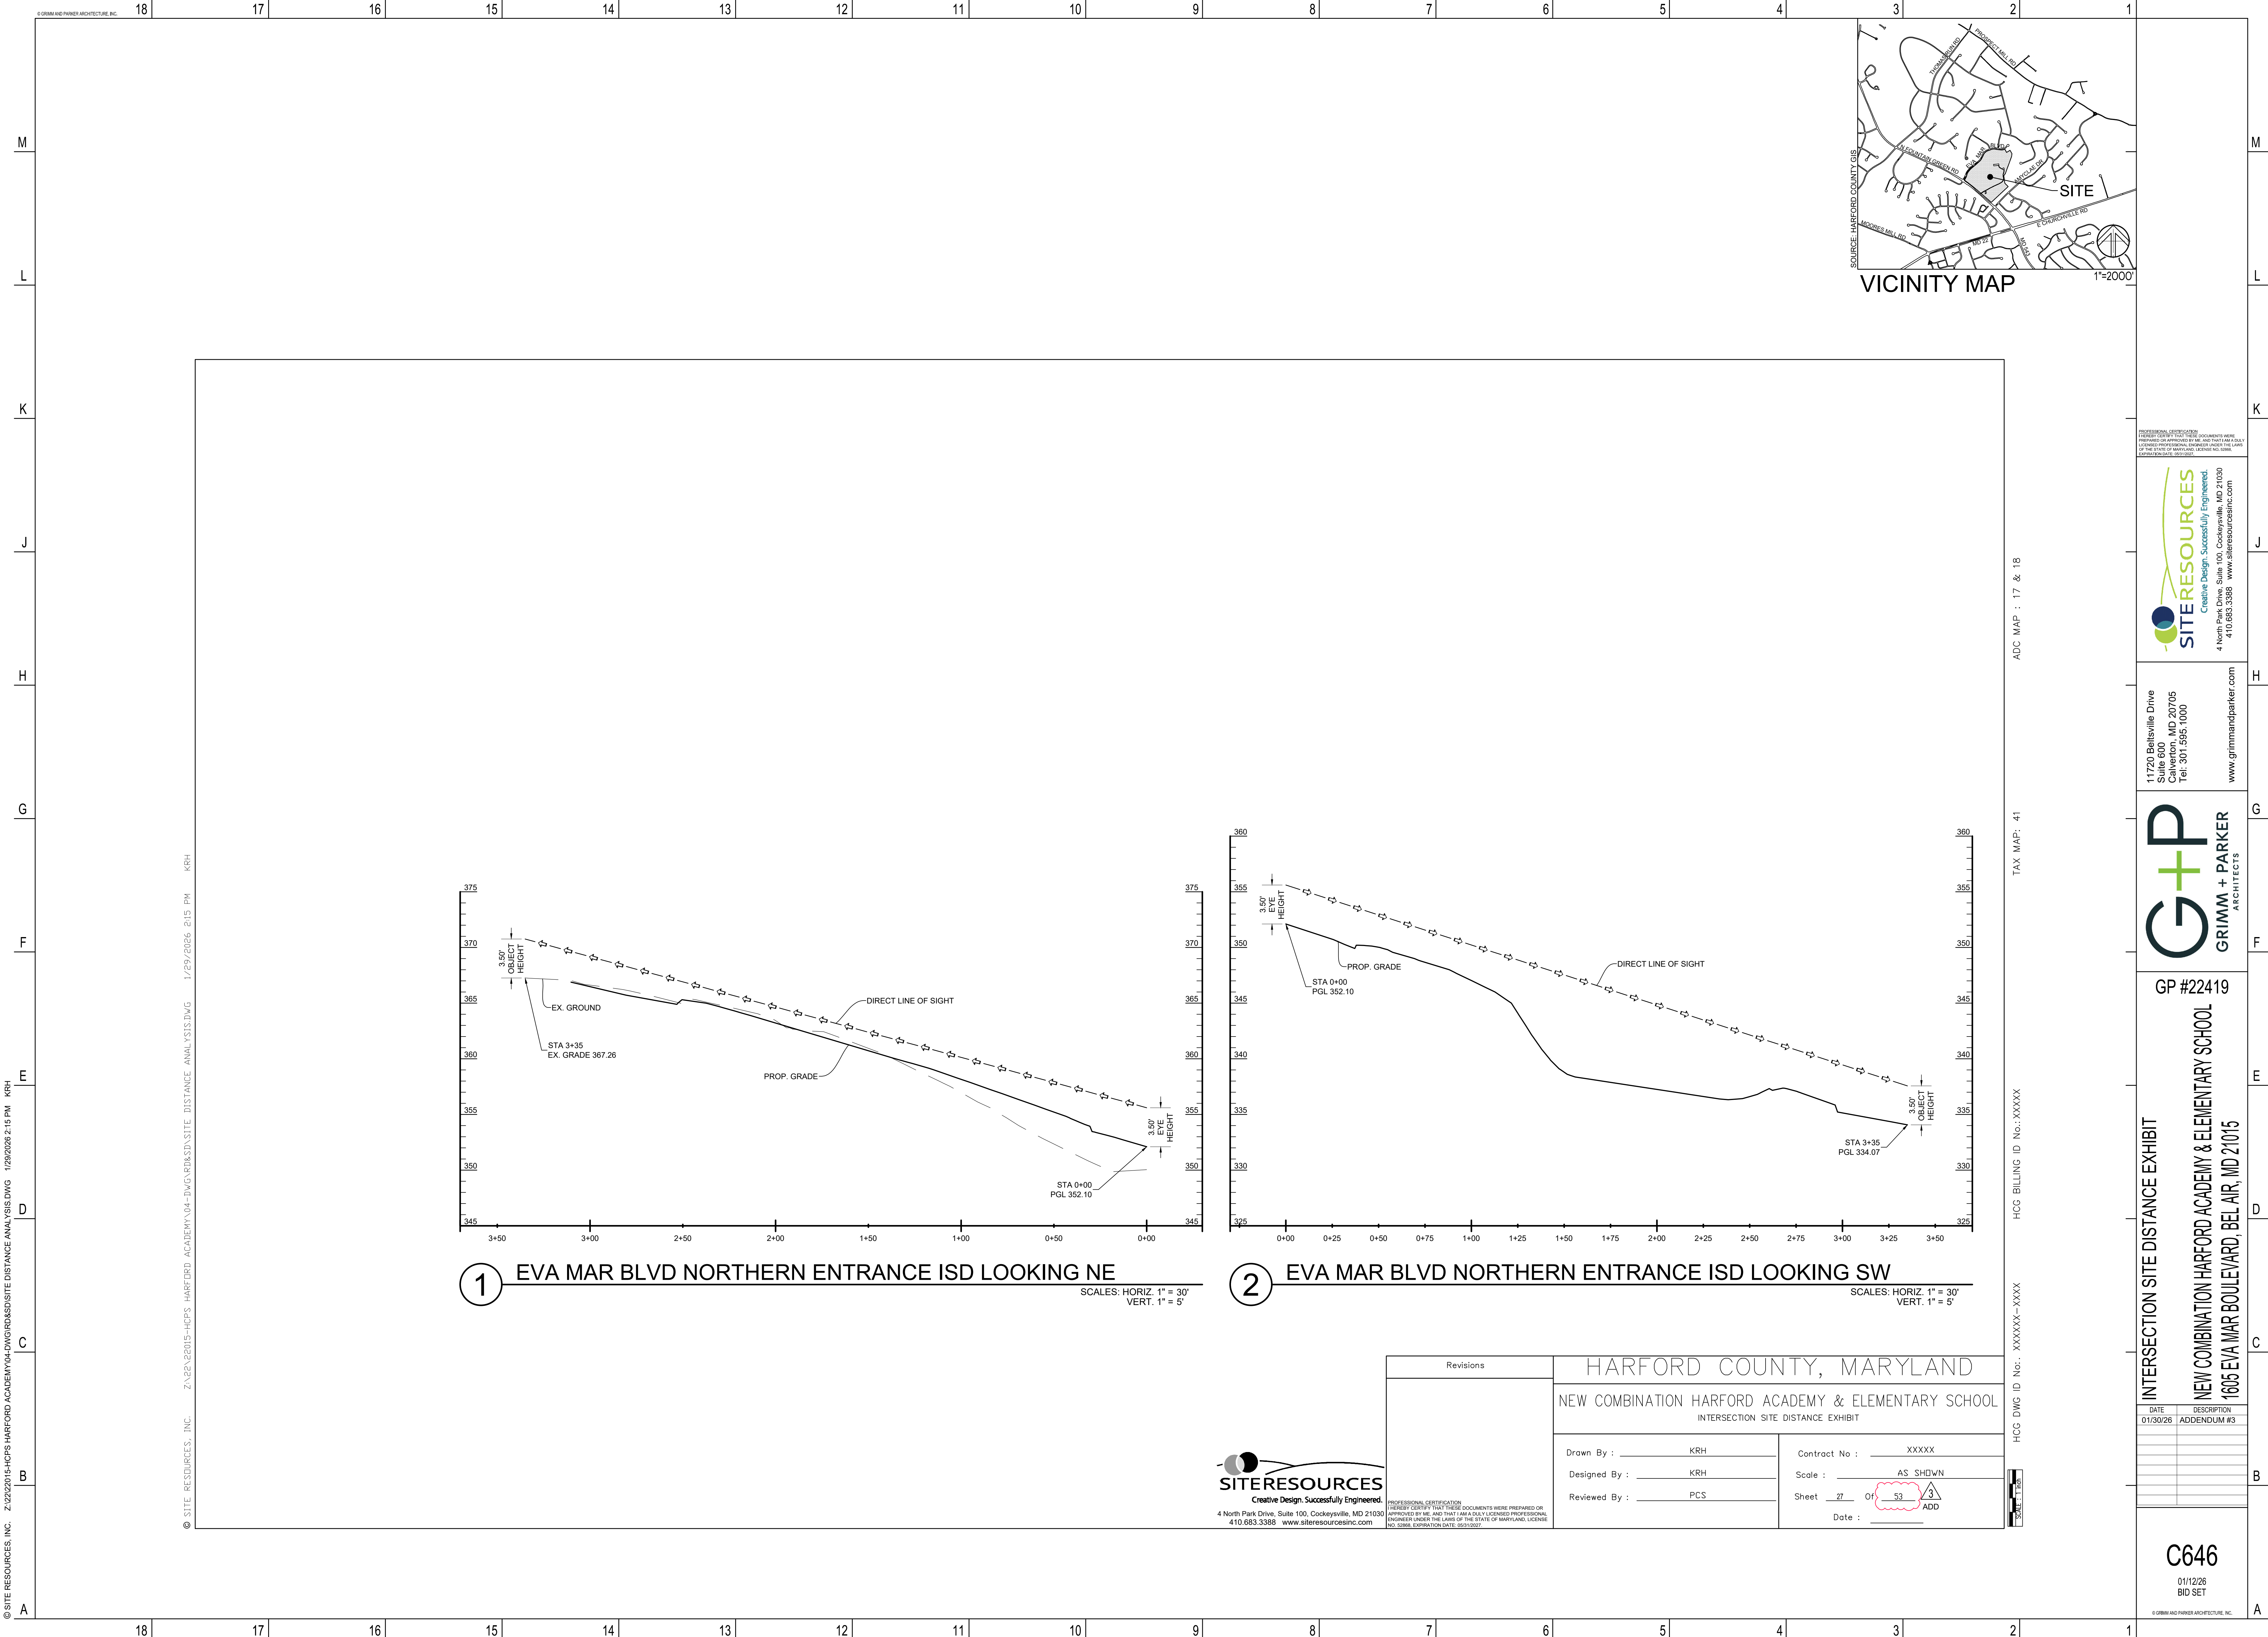

PROFESSIONAL CERTIFICATION
I HEREBY CERTIFY THAT THESE DOCUMENTS WERE
PREPARED OR APPROVED BY ME AND THAT I AM A duly
LICENSED PROFESSIONAL ENGINEER UNDER THE LAWS
OF THE STATE OF MARYLAND, LICENSE NO. 3388
EXPIRATION DATE: 06/30/2027

SITERESOURCES
Creative Design. Successfully Engineered.
4 North Park Drive, Suite 100, Cockeysville, MD 21030
410.683.3388 www.siteresourcesinc.com

11720 Beltsville Drive
Suite 600
Calverton, MD 20705
Tel: 301.595.1000
www.grimmandparker.com



G+P
GRIMM + PARKER
ARCHITECTS

GP #22419

INTERSECTION SITE DISTANCE EXHIBIT
NEW COMBINATION HARFORD ACADEMY & ELEMENTARY SCHOOL
1605 EVA MAR BOULEVARD, BEL AIR, MD 21015

DATE	DESCRIPTION
01/30/26	ADDENDUM #3

C646
01/12/26
BID SET

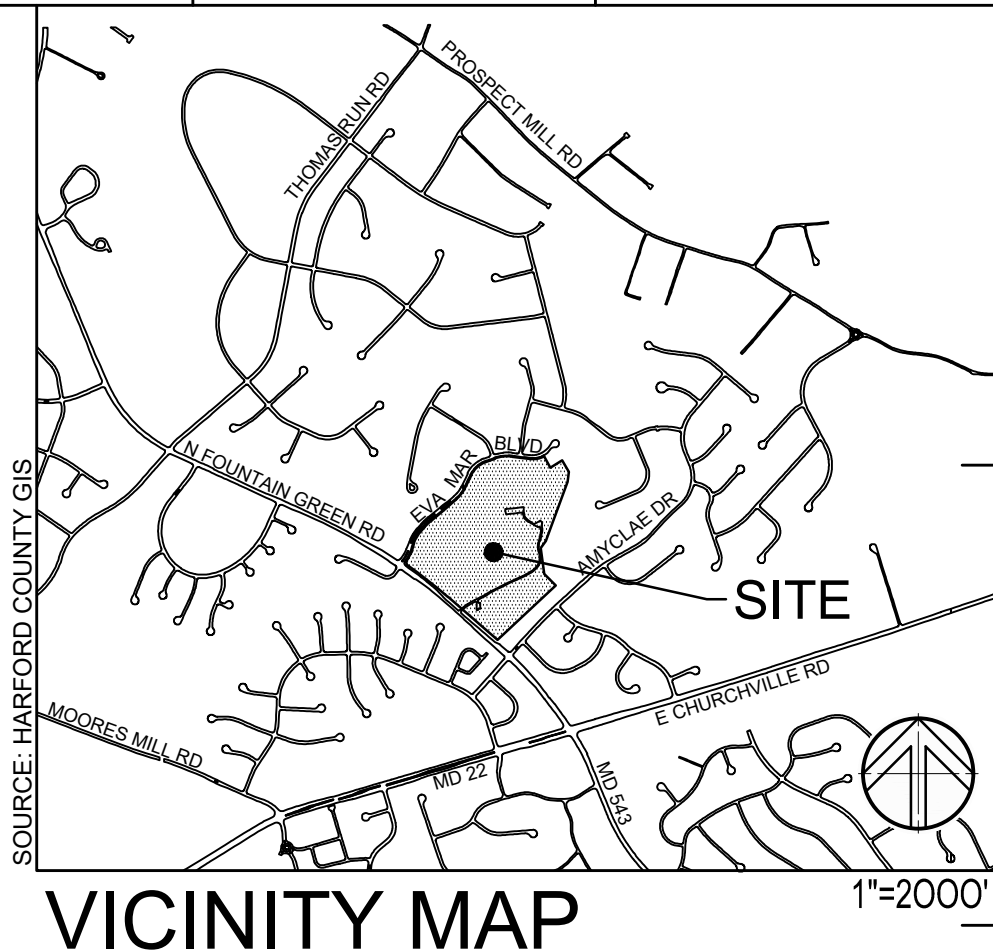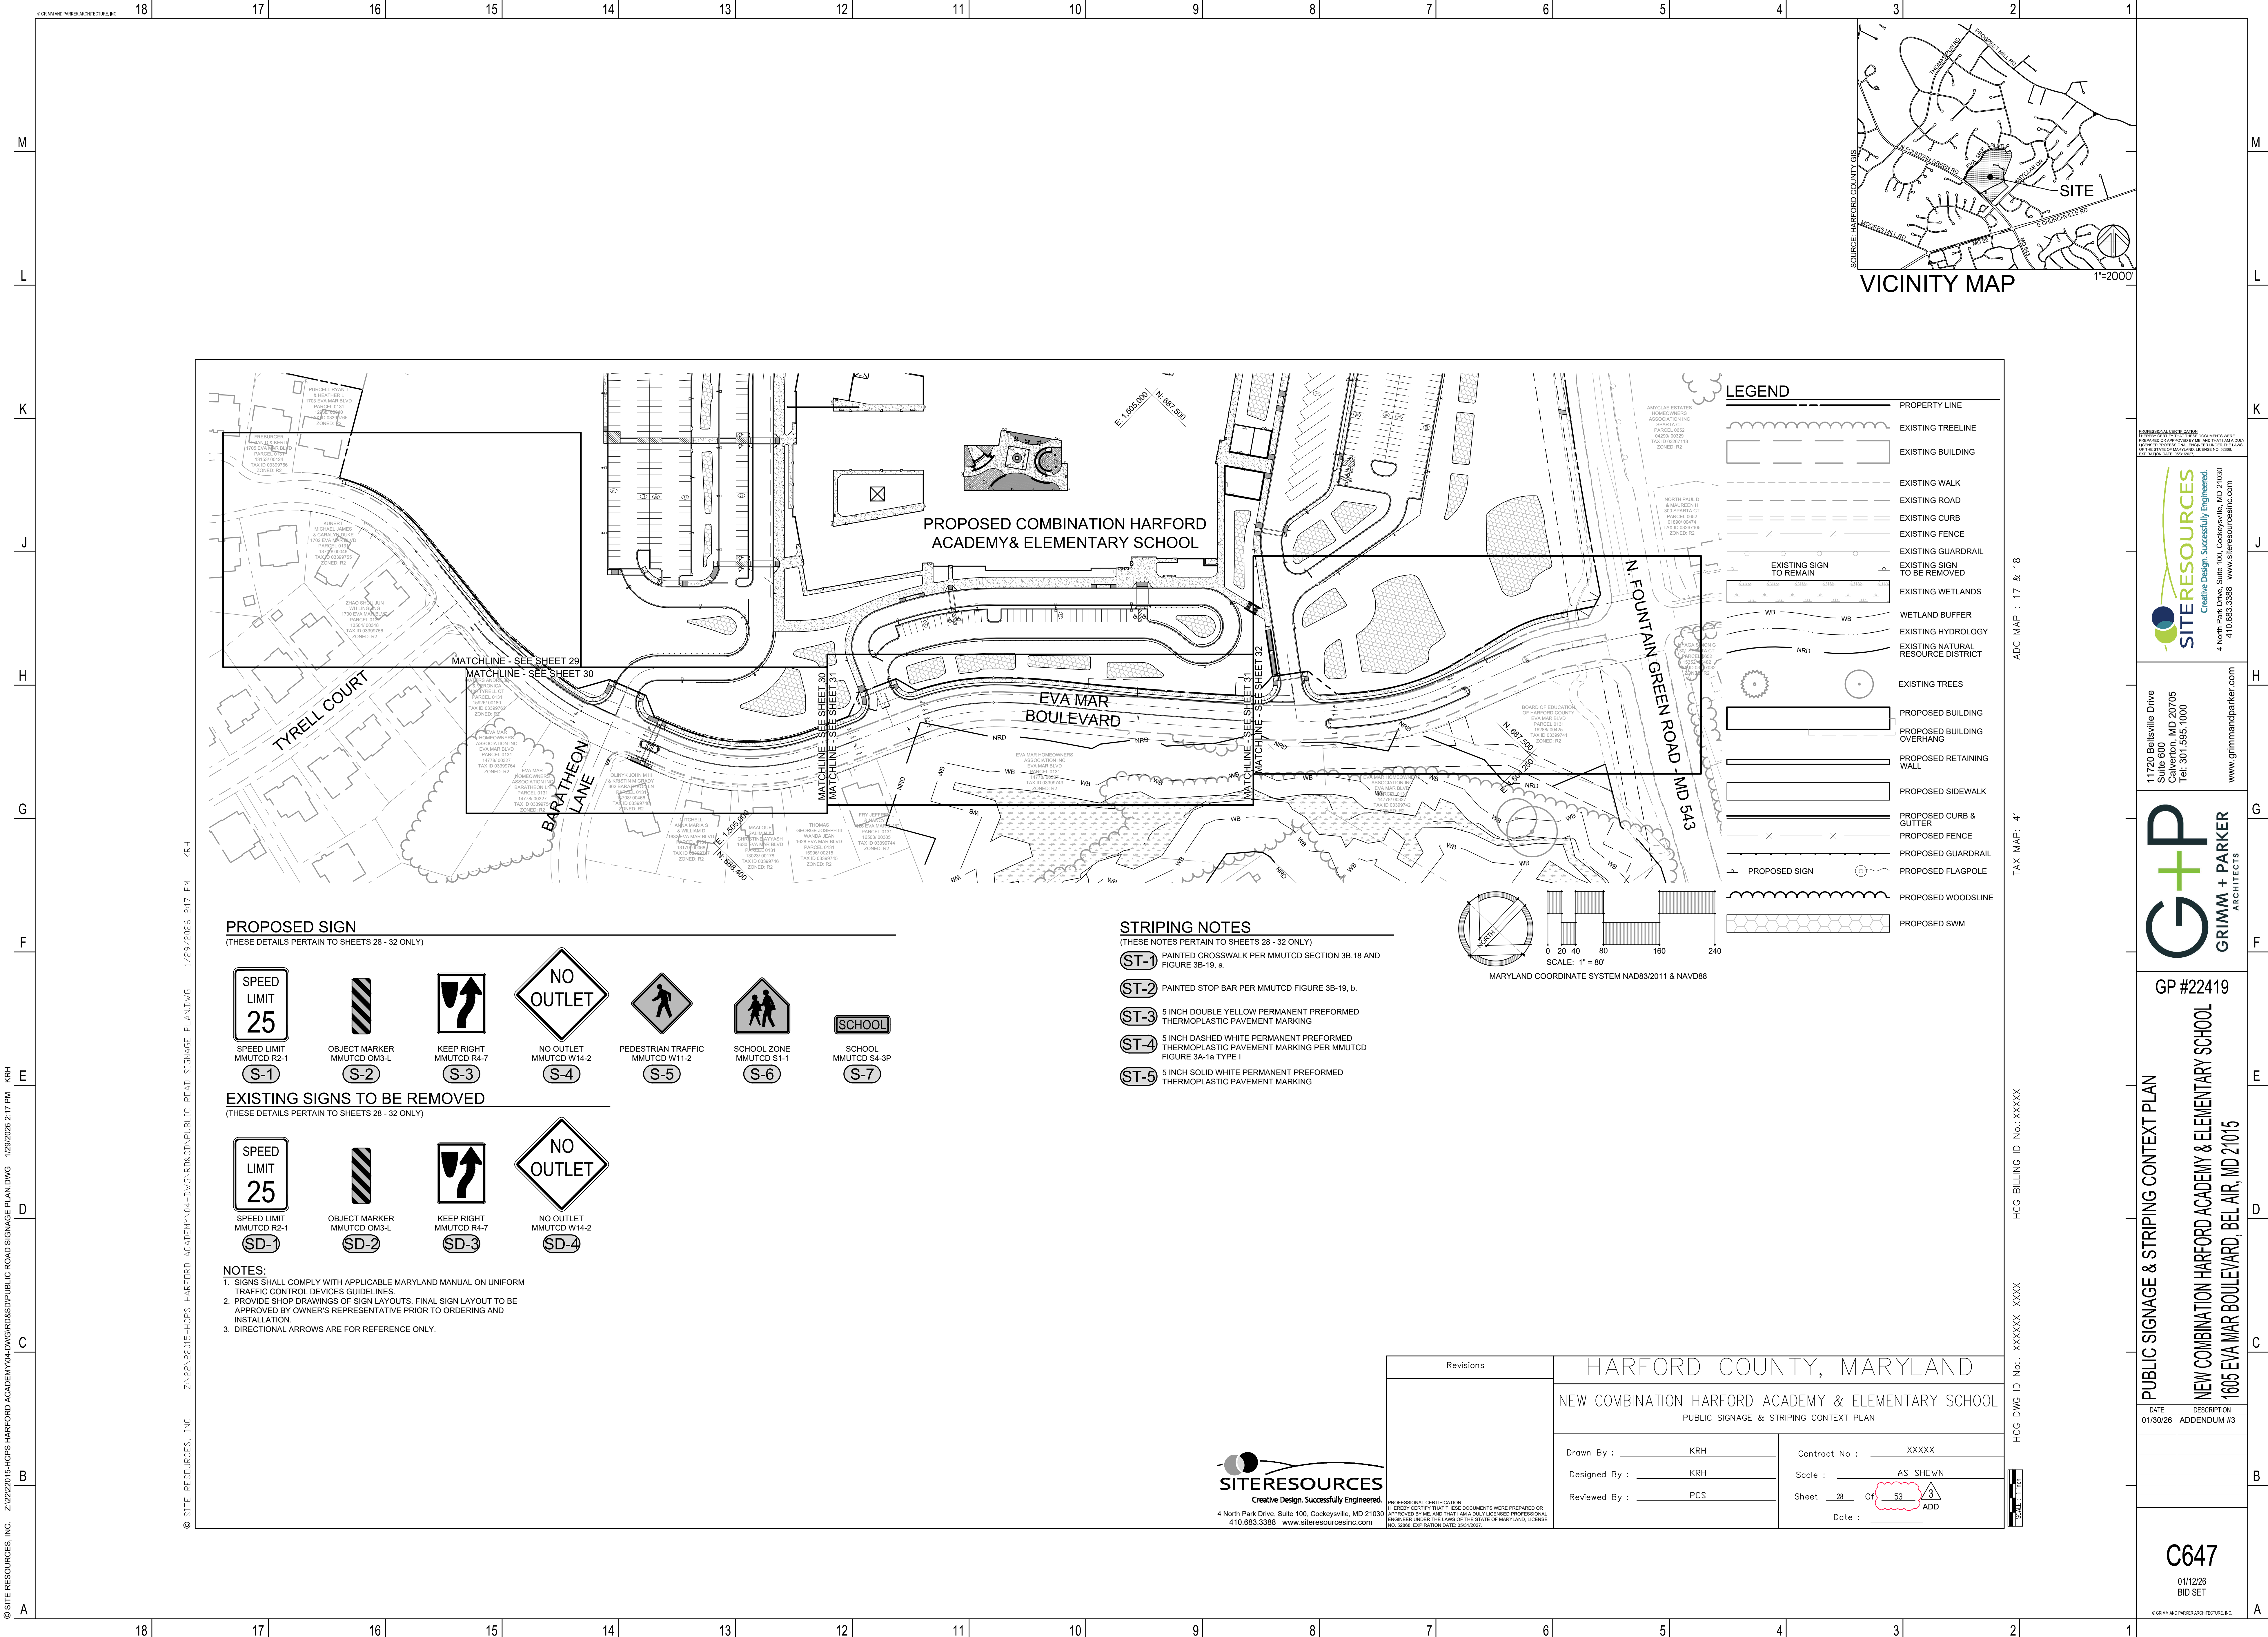

PROPOSED SIGN
(THESE DETAILS PERTAIN TO SHEETS 28 - 32 ONLY)

SPEED LIMIT 25
MMUTCD R2-1
(S-1)

OBJECT MARKER
MMUTCD OM3-L
(S-2)

KEEP RIGHT
MMUTCD R4-7
(S-3)

NO OUTLET
MMUTCD W14-2
(S-4)

PEDESTRIAN TRAFFIC
MMUTCD W11-2
(S-5)

SCHOOL ZONE
MMUTCD S1-1
(S-6)

SCHOOL
MMUTCD S4-3P
(S-7)

EXISTING SIGNS TO BE REMOVED
(THESE DETAILS PERTAIN TO SHEETS 28 - 32 ONLY)

SPEED LIMIT 25
MMUTCD R2-1
(SD-1)

OBJECT MARKER
MMUTCD OM3-L
(SD-2)


KEEP RIGHT
MMUTCD R4-7
(SD-3)

NO OUTLET
MMUTCD W14-2
(SD-4)

- NOTES:**
1. SIGNS SHALL COMPLY WITH APPLICABLE MARYLAND MANUAL ON UNIFORM TRAFFIC CONTROL DEVICES GUIDELINES.
 2. PROVIDE SHOP DRAWINGS OF SIGN LAYOUTS. FINAL SIGN LAYOUT TO BE APPROVED BY OWNER'S REPRESENTATIVE PRIOR TO ORDERING AND INSTALLATION.
 3. DIRECTIONAL ARROWS ARE FOR REFERENCE ONLY.

STRIPING NOTES
(THESE NOTES PERTAIN TO SHEETS 28 - 32 ONLY)

- (ST-1) PAINTED CROSSWALK PER MMUTCD SECTION 3B.18 AND FIGURE 3B-19, a.
- (ST-2) PAINTED STOP BAR PER MMUTCD FIGURE 3B-19, b.
- (ST-3) 5 INCH DOUBLE YELLOW PERMANENT PREFORMED THERMOPLASTIC PAVEMENT MARKING
- (ST-4) 5 INCH DASHED WHITE PERMANENT PREFORMED THERMOPLASTIC PAVEMENT MARKING PER MMUTCD FIGURE 3A-18 TYPE I
- (ST-5) 5 INCH SOLID WHITE PERMANENT PREFORMED THERMOPLASTIC PAVEMENT MARKING

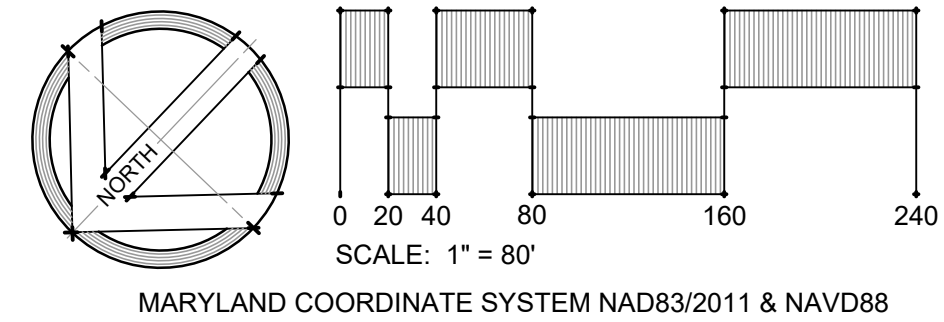

LEGEND

	PROPERTY LINE
	EXISTING TREELINE
	EXISTING BUILDING
	EXISTING WALK
	EXISTING ROAD
	EXISTING CURB
	EXISTING FENCE
	EXISTING GUARDRAIL
	EXISTING SIGN TO BE REMOVED
	EXISTING WETLANDS
	WETLAND BUFFER
	EXISTING HYDROLOGY
	EXISTING NATURAL RESOURCE DISTRICT
	EXISTING TREES
	PROPOSED BUILDING
	PROPOSED BUILDING OVERHANG
	PROPOSED RETAINING WALL
	PROPOSED SIDEWALK
	PROPOSED CURB & GUTTER
	PROPOSED FENCE
	PROPOSED GUARDRAIL
	PROPOSED FLAGPOLE
	PROPOSED WOODSLINE
	PROPOSED SWM

Revisions	
HARFORD COUNTY, MARYLAND	
NEW COMBINATION HARFORD ACADEMY & ELEMENTARY SCHOOL	
PUBLIC SIGNAGE & STRIPING CONTEXT PLAN	
Drawn By : KRH	Contract No : XXXXX
Designed By : KRH	Scale : AS SHOWN
Reviewed By : PCS	Sheet 28 Of 53 3 ADD
Date :	

SITERESOURCES
Creative Design. Successfully Engineered.

4 North Park Drive, Suite 100, Cockeysville, MD 21030
410.683.3388 www.siteresourcesinc.com

PROFESSIONAL CERTIFICATION
I HEREBY CERTIFY THAT THESE DOCUMENTS WERE PREPARED OR
APPROVED BY ME AND THAT I AM A FULLY LICENSED PROFESSIONAL
ENGINEER UNDER THE LAWS OF THE STATE OF MARYLAND LICENSE
NO. 12386 EXPIRATION DATE: 06/30/2027

SITERESOURCES
Creative Design. Successfully Engineered.

4 North Park Drive, Suite 100, Cockeysville, MD 21030
410.683.3388 www.siteresourcesinc.com

11720 Beltsville Drive
Suite 600
Calverton, MD 20705
Tel: 301.595.1000
www.grimmandparker.com



G+P
GRIMM + PARKER
ARCHITECTS

GP #22419


PUBLIC SIGNAGE & STRIPING CONTEXT PLAN
NEW COMBINATION HARFORD ACADEMY & ELEMENTARY SCHOOL
1605 EVA MAR BOULEVARD, BEL AIR, MD 21015

DATE	DESCRIPTION
01/30/26	ADDENDUM #3

C647
01/12/26
BID SET

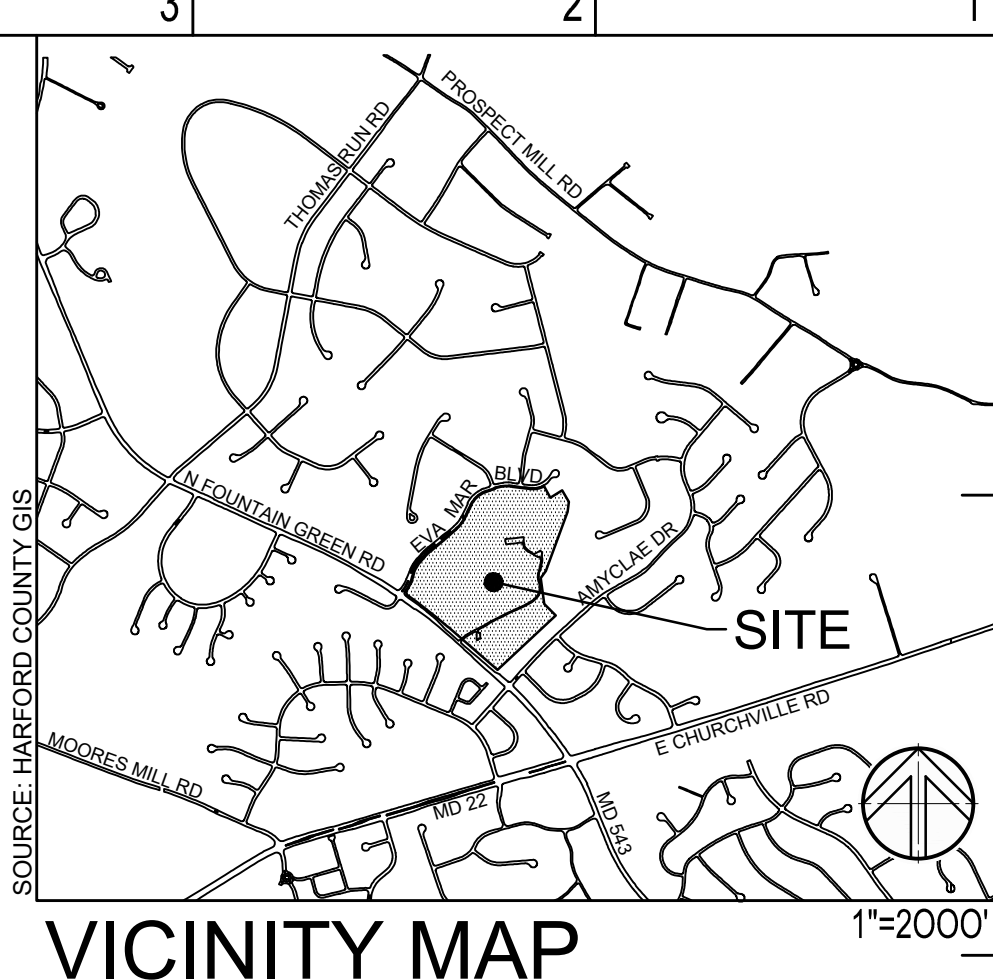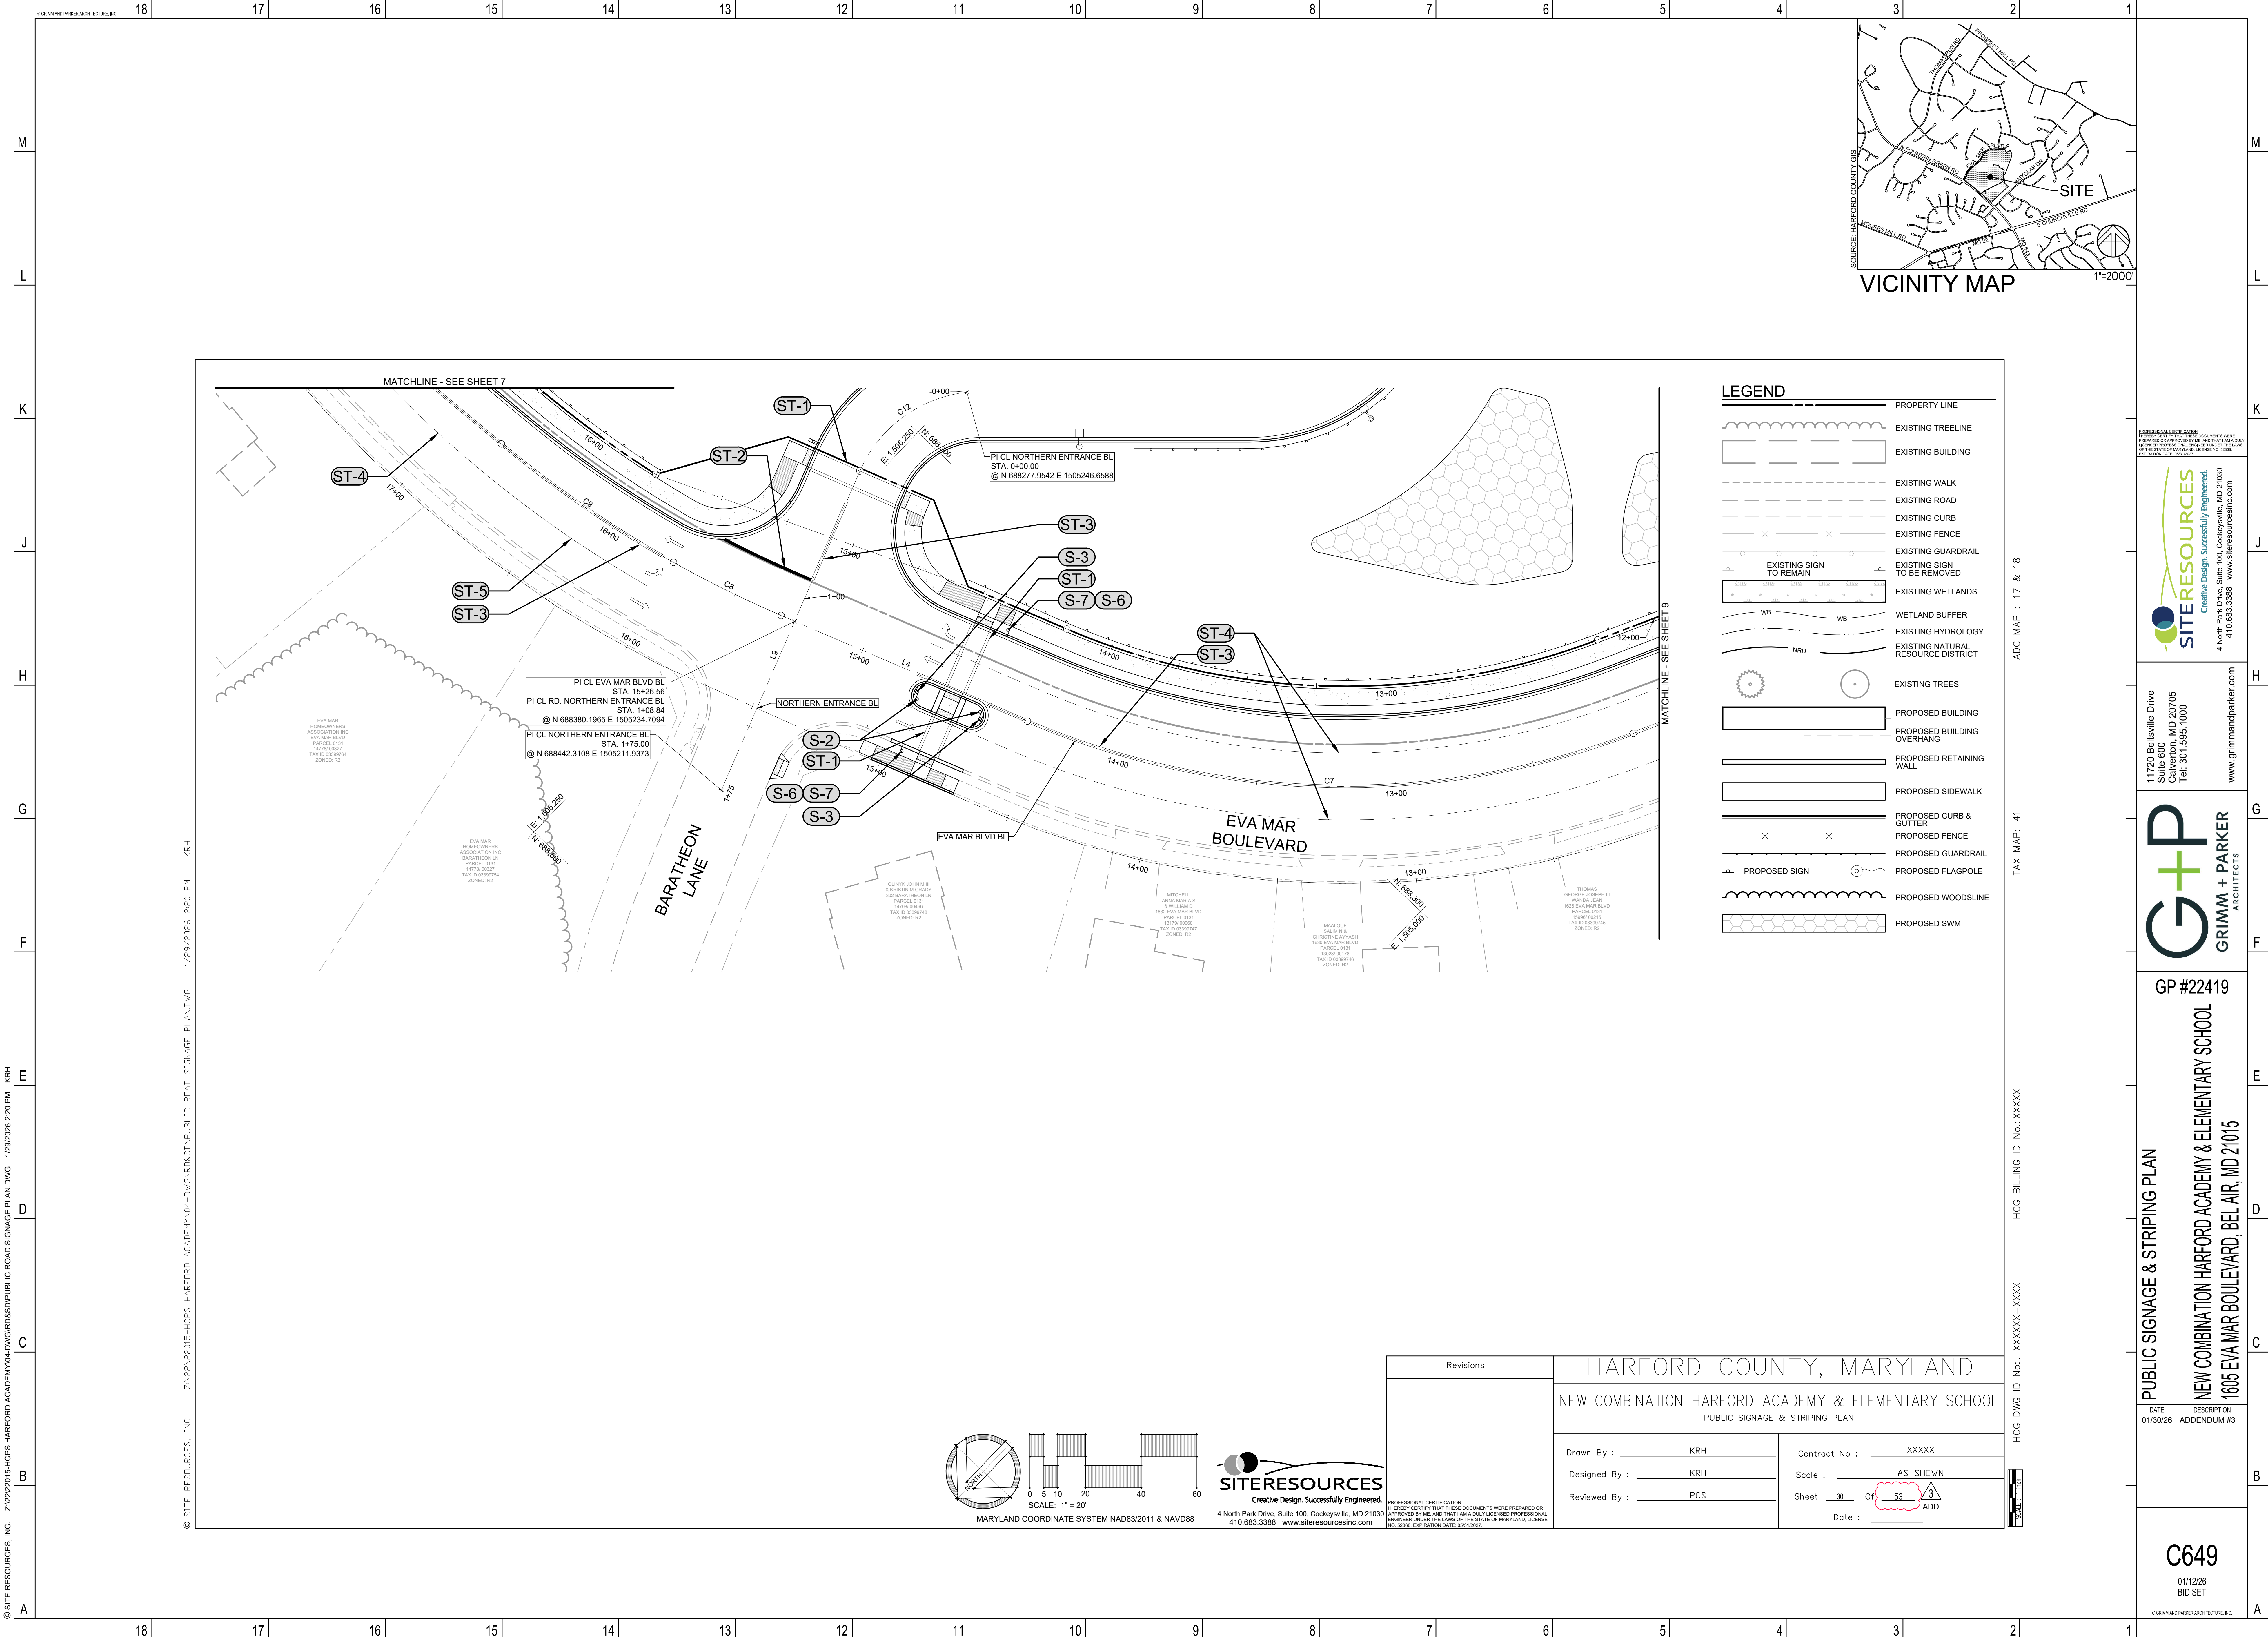

LEGEND	
	PROPERTY LINE
	EXISTING TREELINE
	EXISTING BUILDING
	EXISTING WALK
	EXISTING ROAD
	EXISTING CURB
	EXISTING FENCE
	EXISTING GUARDRAIL
	EXISTING SIGN TO BE REMOVED
	EXISTING WETLANDS
	WETLAND BUFFER
	EXISTING HYDROLOGY
	EXISTING NATURAL RESOURCE DISTRICT
	EXISTING TREES
	PROPOSED BUILDING
	PROPOSED BUILDING OVERHANG
	PROPOSED RETAINING WALL
	PROPOSED SIDEWALK
	PROPOSED CURB & GUTTER
	PROPOSED FENCE
	PROPOSED GUARDRAIL
	PROPOSED SIGN
	PROPOSED FLAGPOLE
	PROPOSED WOODLINE
	PROPOSED SWM

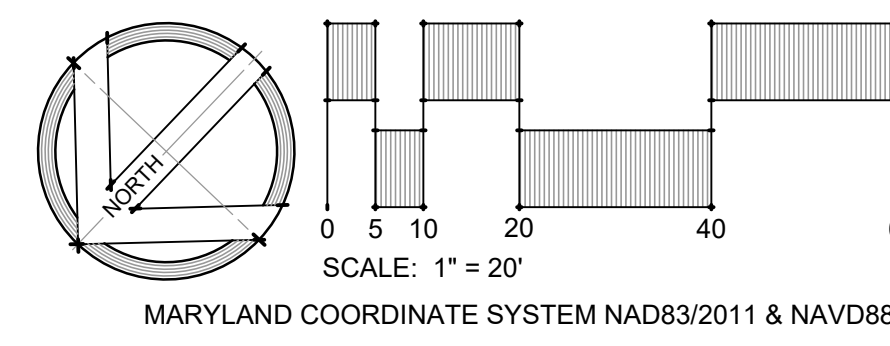

SITERESOURCES
Creative Design. Successfully Engineered.
4 North Park Drive, Suite 100, Cockeysville, MD 21030
410.683.3388 www.siteresourcesinc.com

Revisions		HARFORD COUNTY, MARYLAND	
		NEW COMBINATION HARFORD ACADEMY & ELEMENTARY SCHOOL	
		PUBLIC SIGNAGE & STRIPING PLAN	
Drawn By : KRH		Contract No. : XXXXX	
Designed By : KRH		Scale : AS SHOWN	
Reviewed By : PCS		Sheet 30 Of 53	
		Date :	

PROFESSIONAL CERTIFICATION
I HEREBY CERTIFY THAT THESE DOCUMENTS WERE PREPARED OR APPROVED BY ME AND THAT I AM A FULLY LICENSED PROFESSIONAL ENGINEER UNDER THE LAWS OF THE STATE OF MARYLAND, LICENSE NO. 12345, EXPIRATION DATE: 06/30/2027.

SITERESOURCES
Creative Design. Successfully Engineered.
4 North Park Drive, Suite 100, Cockeysville, MD 21030
410.683.3388 www.siteresourcesinc.com

11720 Beltsville Drive
Suite 600
Calverton, MD 20705
Tel: 301.595.1000
www.grimmandparker.com

G+P
GRIMM + PARKER
ARCHITECTS

GP #22419


PUBLIC SIGNAGE & STRIPING PLAN

NEW COMBINATION HARFORD ACADEMY & ELEMENTARY SCHOOL

1605 EVA MAR BOULEVARD, BEL AIR, MD 21015

C649
01/12/26
BID SET

© GRIMM AND PARKER ARCHITECTURE, INC.


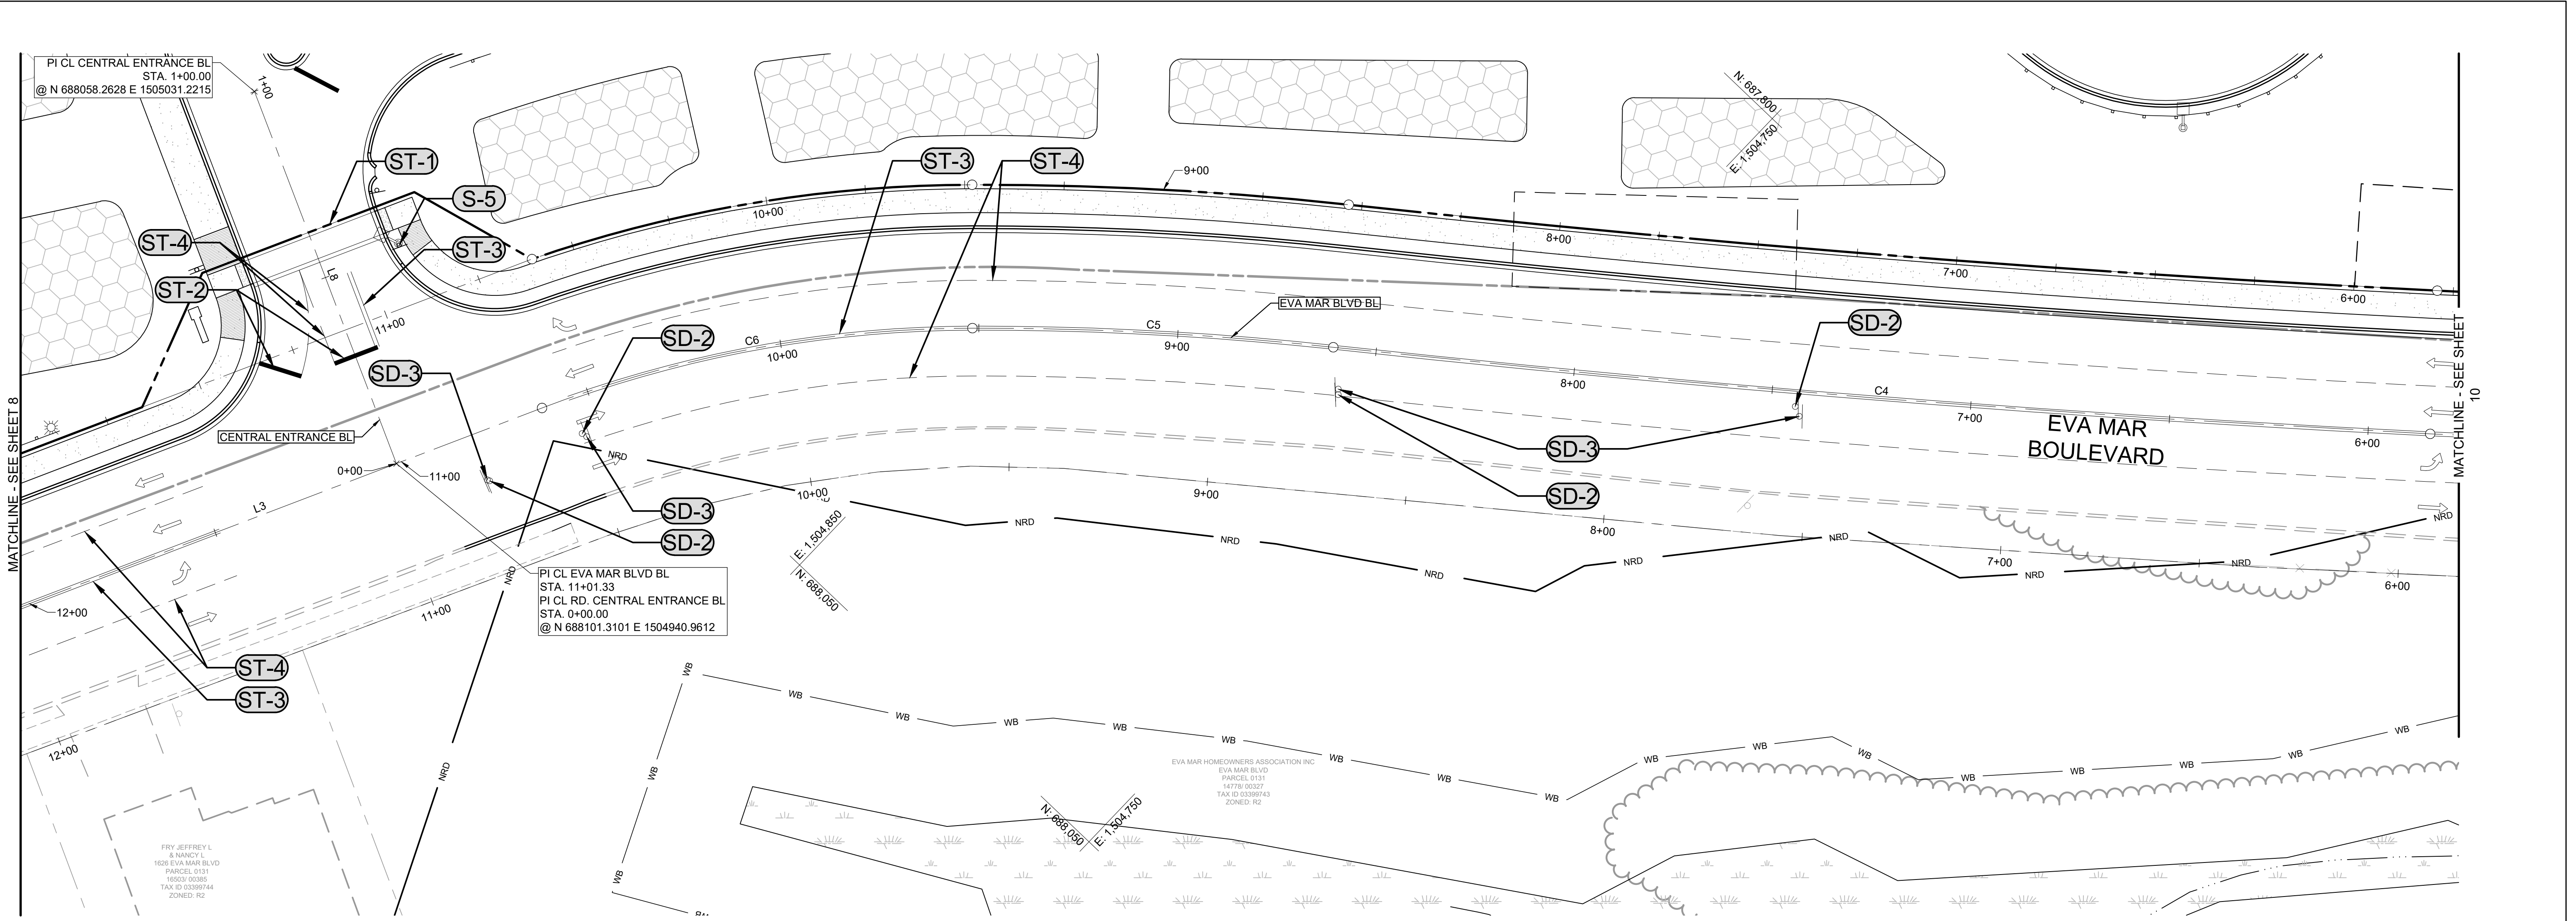


LEGEND

	EXISTING TREELINE		PROPOSED BUILDING
	EXISTING BUILDING		PROPOSED BUILDING OVERHANG
	EXISTING WALK		PROPOSED RETAINING WALL
	EXISTING ROAD		PROPOSED SIDEWALK
	EXISTING CURB		PROPOSED CURB & OUTER
	EXISTING FENCE		PROPOSED FENCE
	EXISTING GUARDRAIL		PROPOSED GUARDRAIL
	EXISTING SIGN TO REMAIN		PROPOSED SIGN
	EXISTING SIGN TO BE REMOVED		PROPOSED FLAGPOLE
	EXISTING WETLANDS		PROPOSED WOODLINE
	WETLAND BUFFER		PROPOSED SWM
	EXISTING HYDROLOGY		
	EXISTING NATURAL RESOURCE DISTRICT		
	EXISTING TREES		

SITERESOURCES
Creative Design. Successfully Engineered.
4 North Park Drive, Suite 100, Cockeysville, MD 21030
410.683.3388 www.siteresourcesinc.com

Revisions	HARFORD COUNTY, MARYLAND	
	NEW COMBINATION HARFORD ACADEMY & ELEMENTARY SCHOOL	
	PUBLIC SIGNAGE & STRIPING PLAN	
	Drawn By : KRH	Contract No. : XXXXX
Designed By : KRH	Scale : AS SHOWN	
Reviewed By : PCS	Sheet 31 Of 53	3 ADD
	Date :	

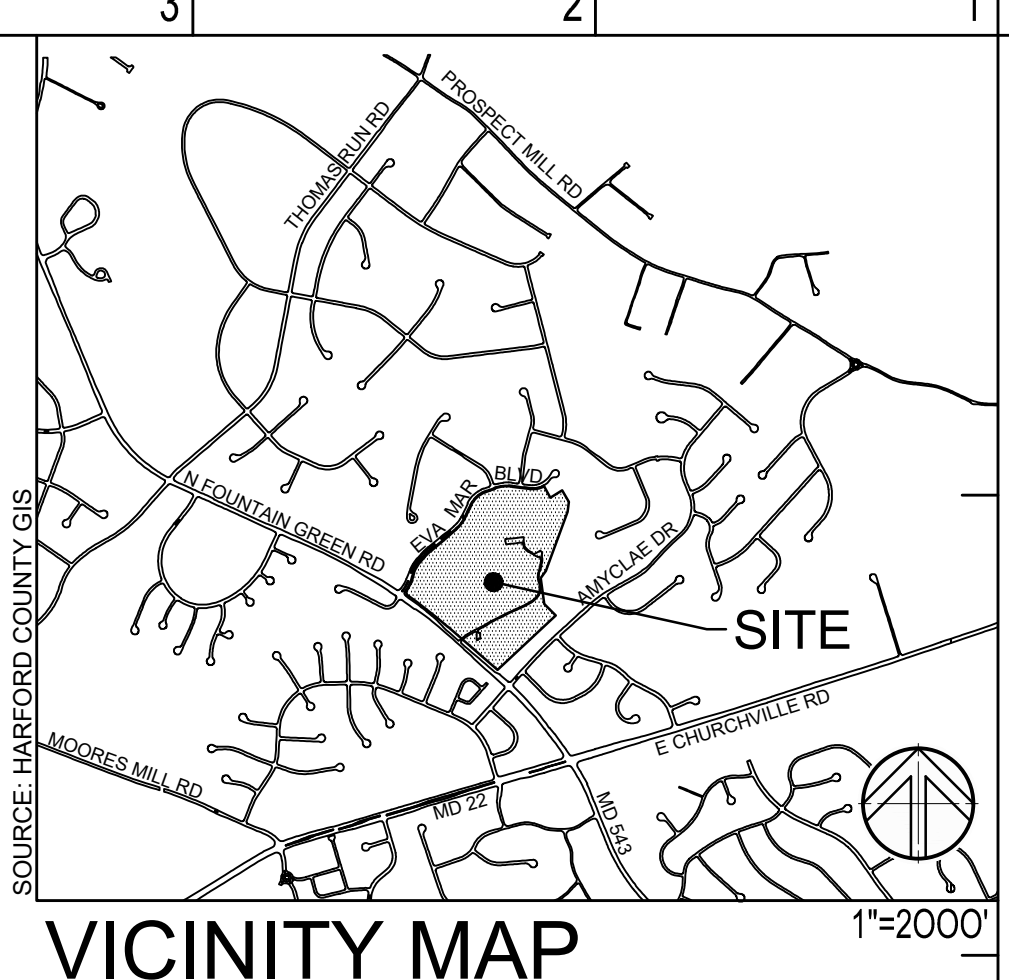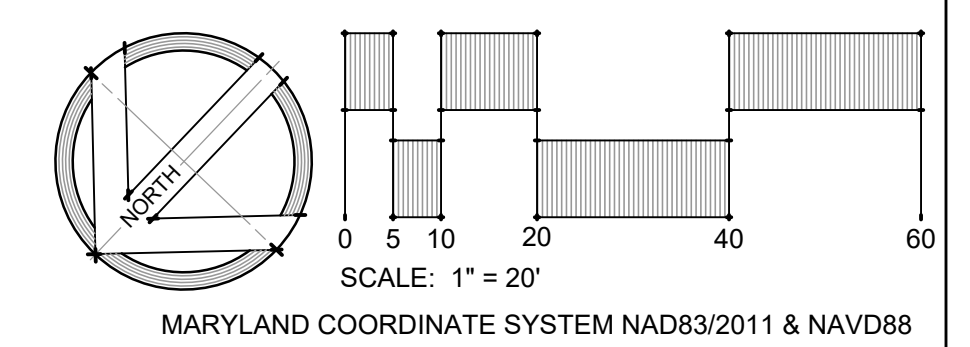

ADC MAP : 17 & 18

TAX MAP : 41

HCG BILLING ID No.: XXXXX

HCG DWG ID No.: XXXXXX-XXXX

SITERESOURCES
Creative Design. Successfully Engineered.
4 North Park Drive, Suite 100, Cockeysville, MD 21030
410.683.3388 www.siteresourcesinc.com

11720 Beltsville Drive
Suite 600
Calverton, MD 20705
Tel: 301.595.1000
www.grimmandparker.com


G+P
GRIMM + PARKER
ARCHITECTS

GP #22419

PUBLIC SIGNAGE & STRIPING PLAN
NEW COMBINATION HARFORD ACADEMY & ELEMENTARY SCHOOL
1605 EVA MAR BOULEVARD, BEL AIR, MD 21015

DATE	DESCRIPTION
01/30/26	ADDENDUM #3

C650
01/12/26
BID SET
© GRIMM AND PARKER ARCHITECTURE, INC.

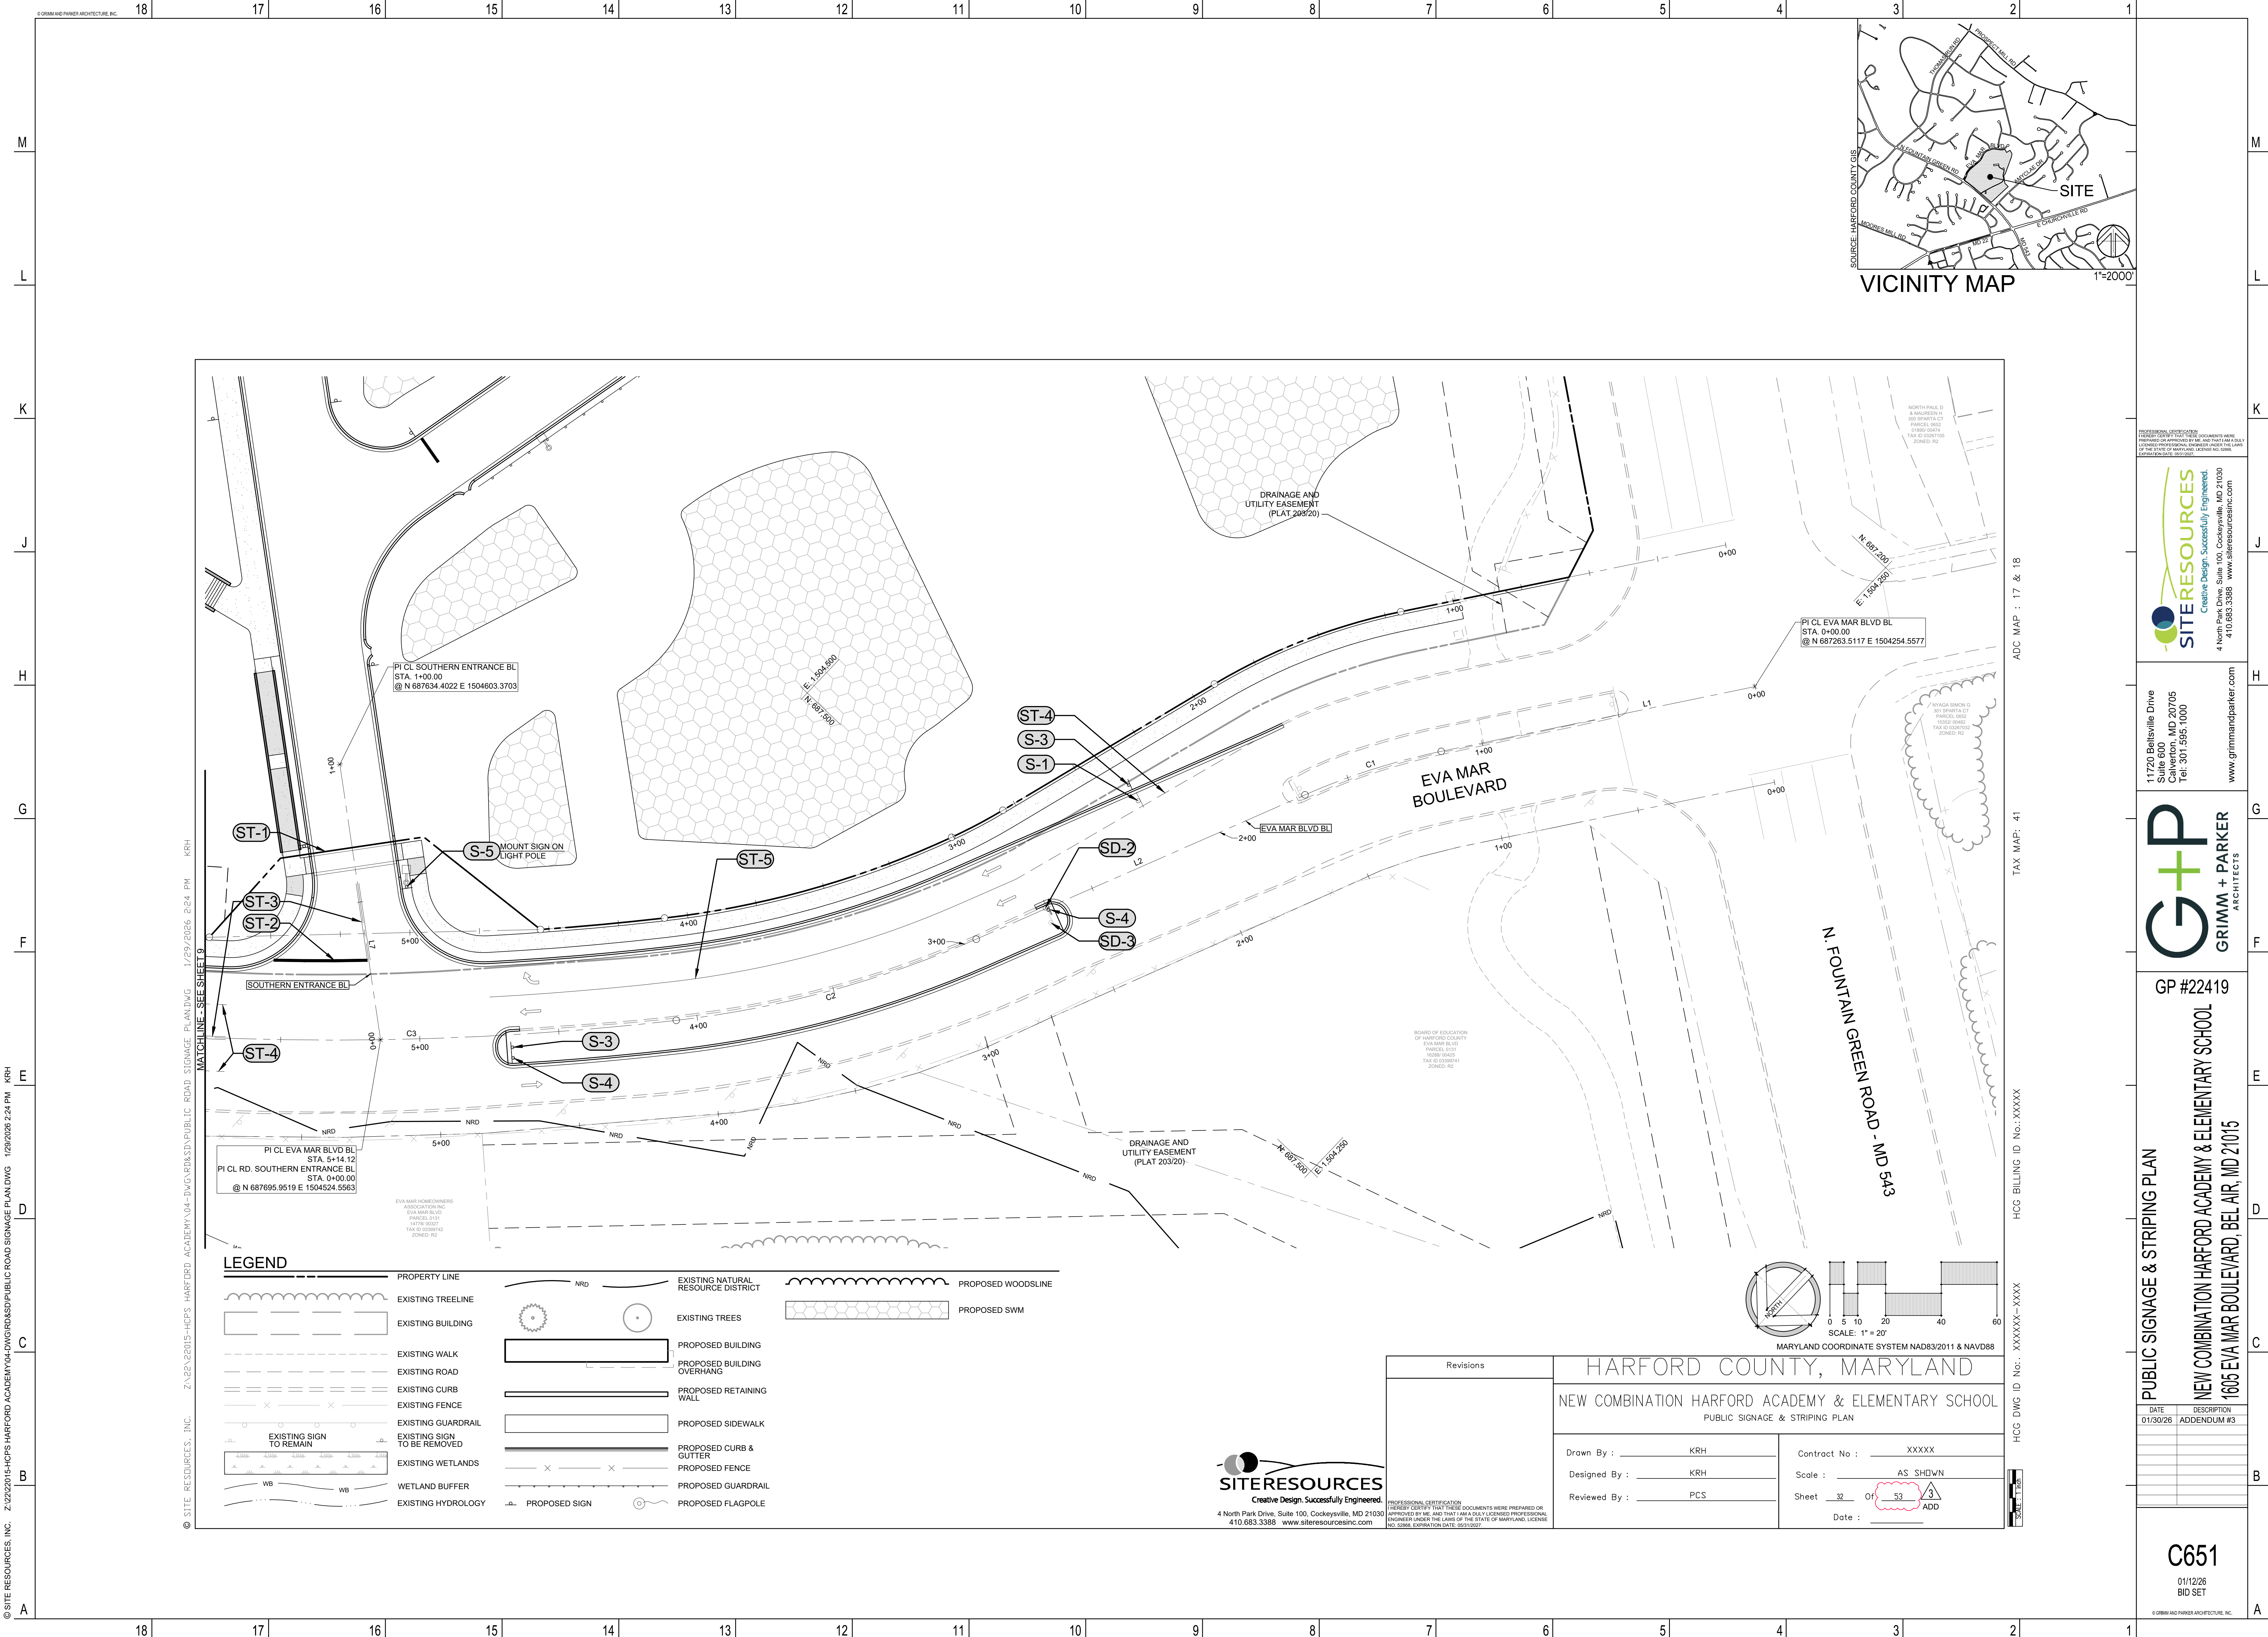

LEGEND

- | | | | | | | | | | | | |
|------------------------------------|-------------------|-------------------|----------------------------|-------------------------|-------------------|------------------------|--------------------|-------------------------|-------------------|-------------------|--------------------|
| PROPERTY LINE | EXISTING TREELINE | EXISTING BUILDING | EXISTING WALK | EXISTING ROAD | EXISTING CURB | EXISTING FENCE | EXISTING GUARDRAIL | EXISTING SIGN TO REMAIN | EXISTING WETLANDS | WETLAND BUFFER | EXISTING HYDROLOGY |
| EXISTING NATURAL RESOURCE DISTRICT | EXISTING TREES | PROPOSED BUILDING | PROPOSED BUILDING OVERHANG | PROPOSED RETAINING WALL | PROPOSED SIDEWALK | PROPOSED CURB & GUTTER | PROPOSED FENCE | PROPOSED GUARDRAIL | PROPOSED SIGN | PROPOSED FLAGPOLE | |
| PROPOSED WOODSLINE | PROPOSED SWM | | | | | | | | | | |

SITERESOURCES
Creative Design. Successfully Engineered.
4 North Park Drive, Suite 100, Cockeysville, MD 21030
410.683.3388 www.siteresourcesinc.com

Revisions		HARFORD COUNTY, MARYLAND	
		NEW COMBINATION HARFORD ACADEMY & ELEMENTARY SCHOOL	
		PUBLIC SIGNAGE & STRIPING PLAN	
Drawn By :	KRH	Contract No. :	XXXXX
Designed By :	KRH	Scale :	AS SHOWN
Reviewed By :	PCS	Sheet	32 Of 53
		Date :	

SITERESOURCES
Creative Design. Successfully Engineered.
4 North Park Drive, Suite 100, Cockeysville, MD 21030
410.683.3388 www.siteresourcesinc.com



11720 Beltsville Drive
Suite 600
Calverton, MD 20705
Tel: 301.595.1000
www.grimmandparker.com



G+P
GRIMM + PARKER
ARCHITECTS

GP #22419


PUBLIC SIGNAGE & STRIPING PLAN
NEW COMBINATION HARFORD ACADEMY & ELEMENTARY SCHOOL
1605 EVA MAR BOULEVARD, BEL AIR, MD 21015

DATE	DESCRIPTION
01/30/26	ADDENDUM #3

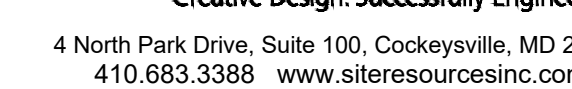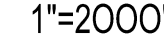CONTROL AND PARKER ARCHITECTURE, INC.

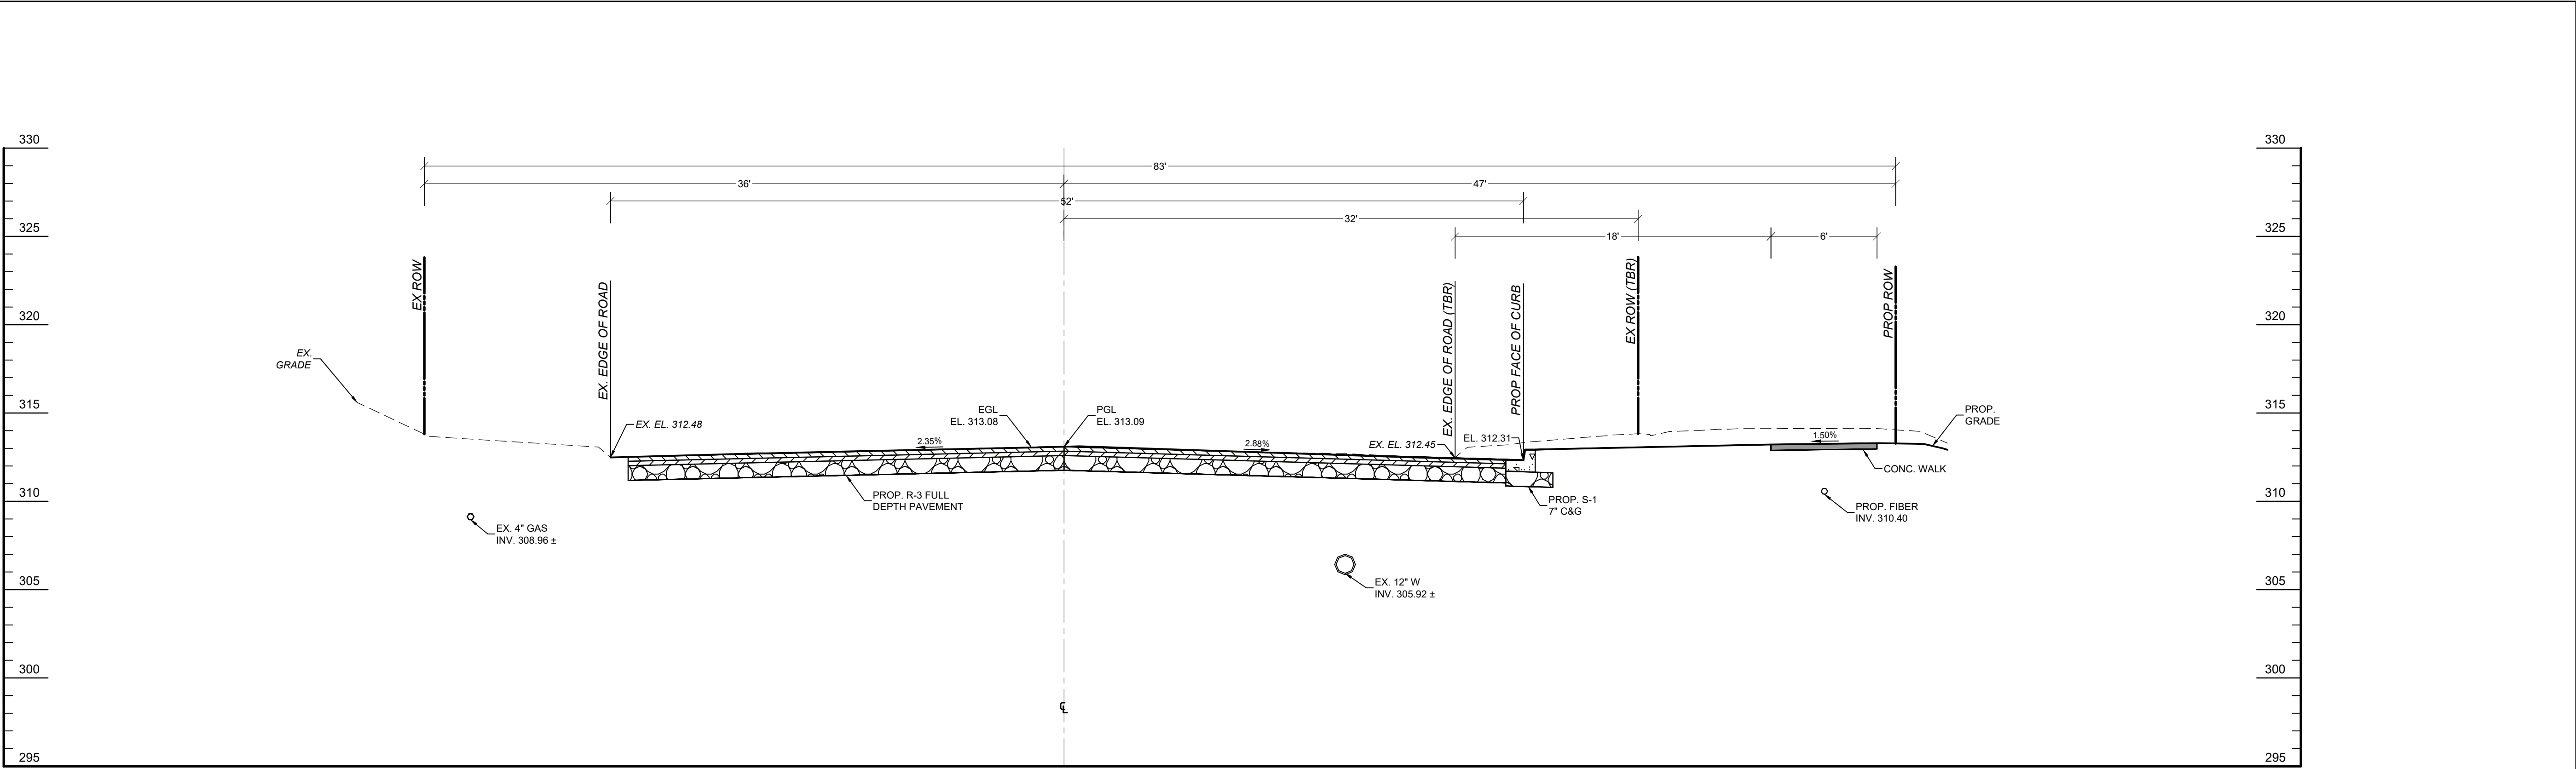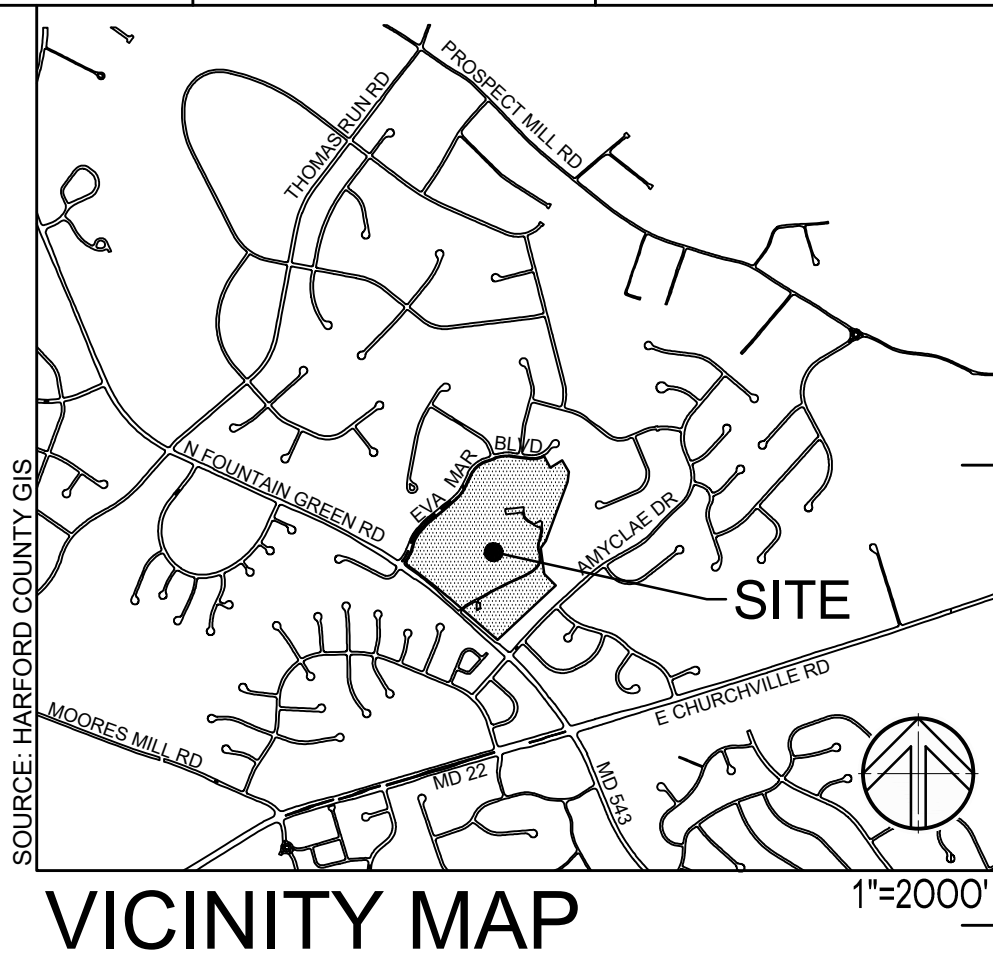

ROAD SECTION AT STA. 2+00

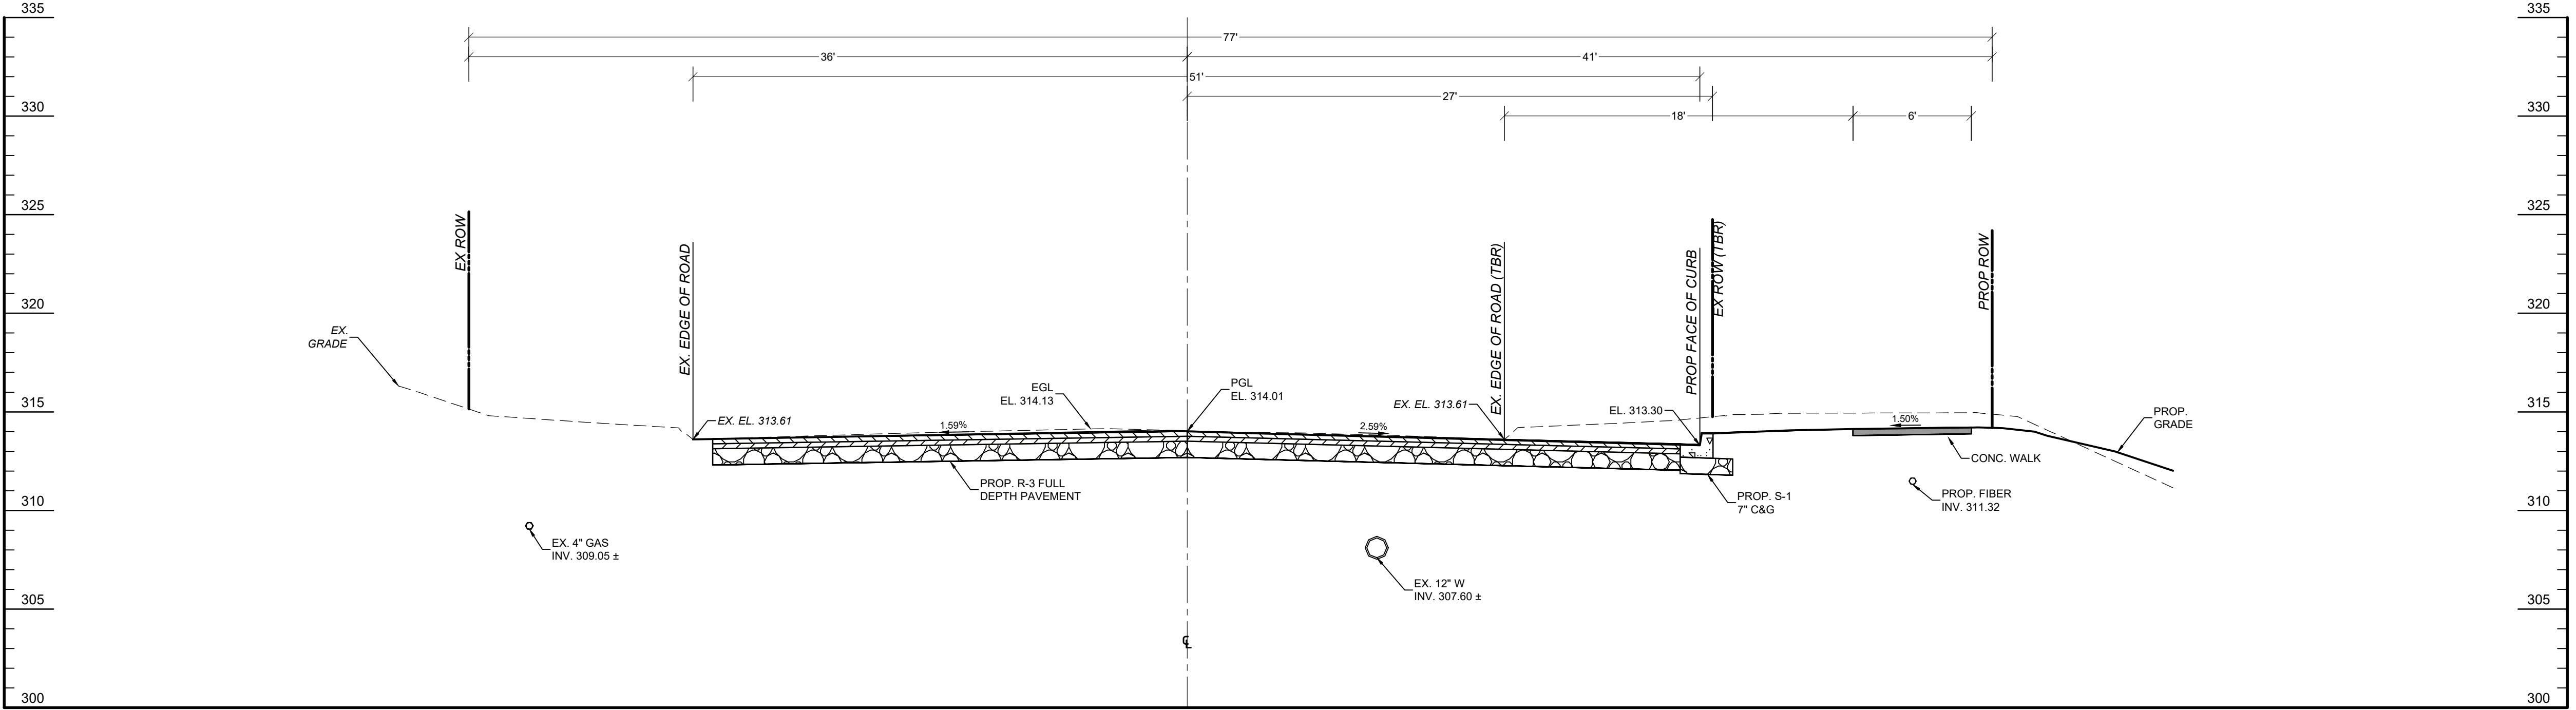

ROAD SECTION AT STA. 2+50

0 5 10 15
SCALE: 1" = 5'

SITERESOURCES
Creative Design. Successfully Engineered.
4 North Park Drive, Suite 100, Cockeysville, MD 21030
410.683.3388 www.siteresourcesinc.com

Revisions		HARFORD COUNTY, MARYLAND	
		NEW COMBINATION HARFORD ACADEMY & ELEMENTARY SCHOOL	
		PUBLIC ROAD CROSS SECTIONS	
Drawn By : KRH		Contract No : XXXXX	
Designed By : KRH		Scale : AS SHOWN	
Reviewed By : PCS		Sheet 34 Of 53	
		Date :	

PROFESSIONAL CERTIFICATION
I HEREBY CERTIFY THAT THESE DOCUMENTS WERE
PREPARED OR APPROVED BY ME AND THAT I AM A
LICENSED PROFESSIONAL ENGINEER UNDER THE LAWS
OF THE STATE OF MARYLAND, LICENSE NO. 10861
(EXPIRATION DATE: 06/30/2027)



11720 Beltsville Drive
Suite 600
Calverton, MD 20705
Tel: 301.595.1000
www.grimmandparker.com






GP #22419


PUBLIC ROAD CROSS SECTIONS
NEW COMBINATION HARFORD ACADEMY & ELEMENTARY SCHOOL
1605 EVA MAR BOULEVARD, BEL AIR, MD 21015

DATE	DESCRIPTION
01/30/26	ADDENDUM #3

C653
01/12/26
BID SET
ADD

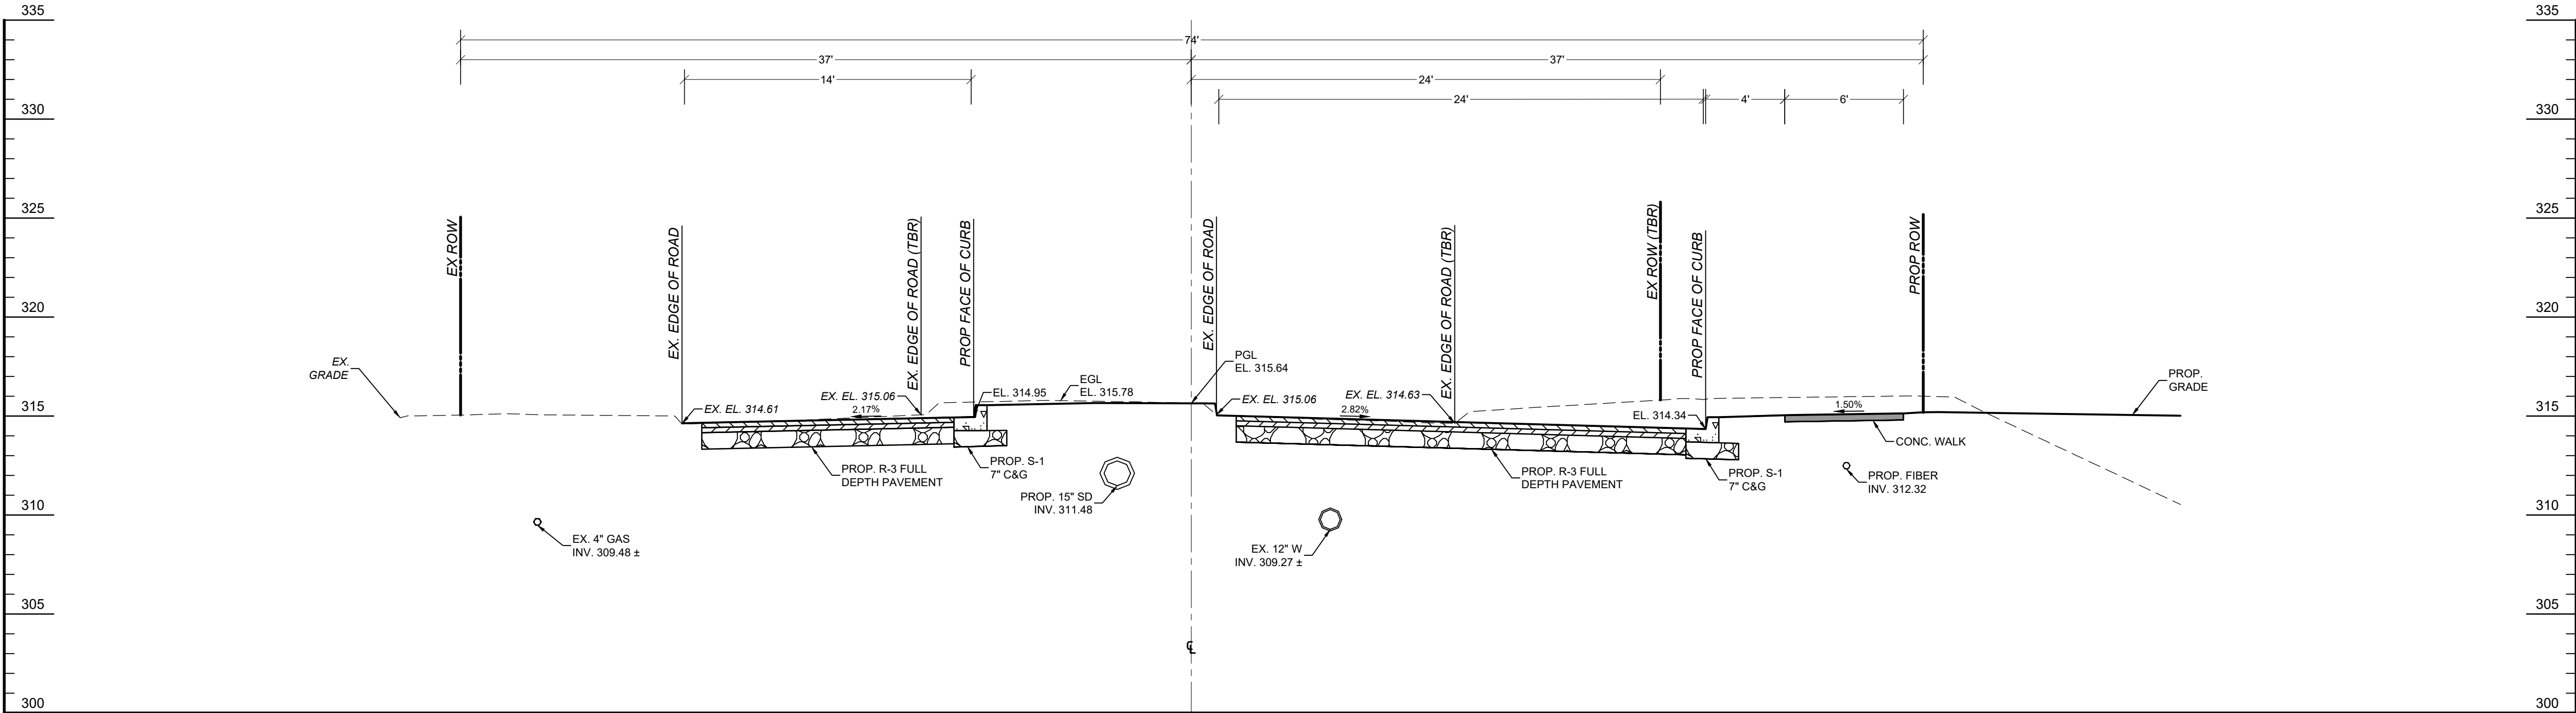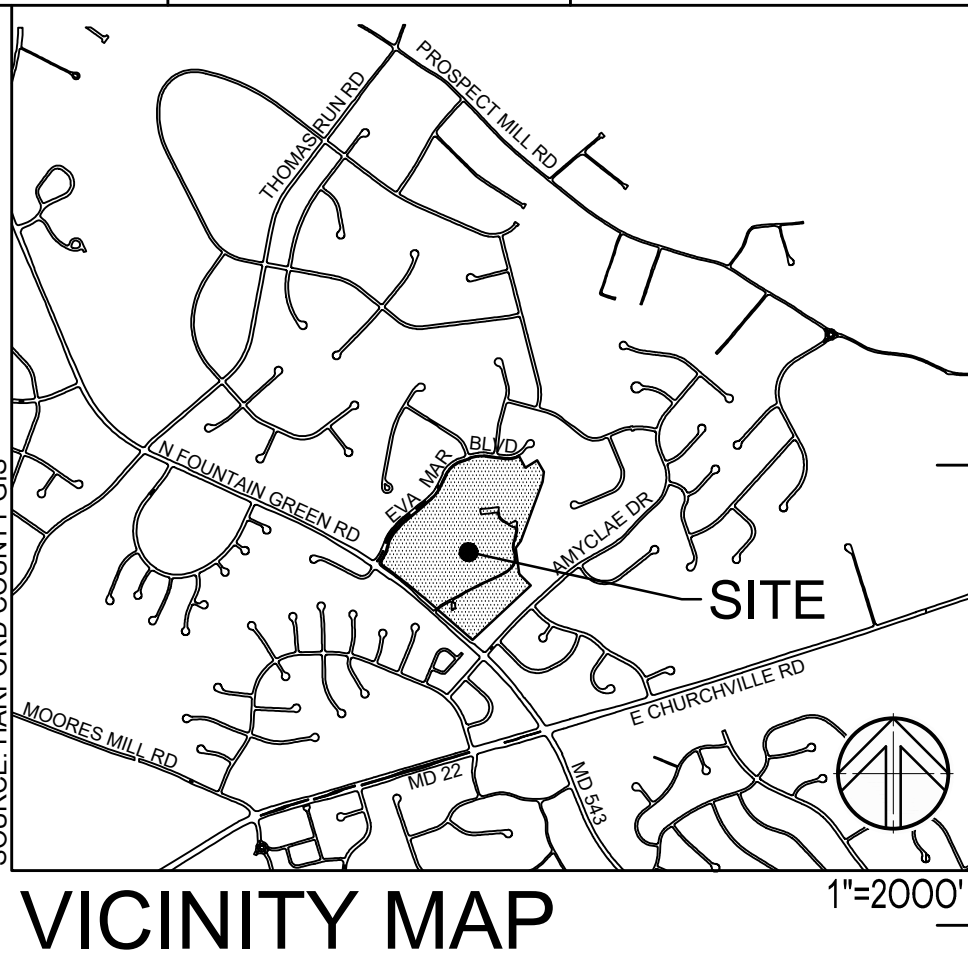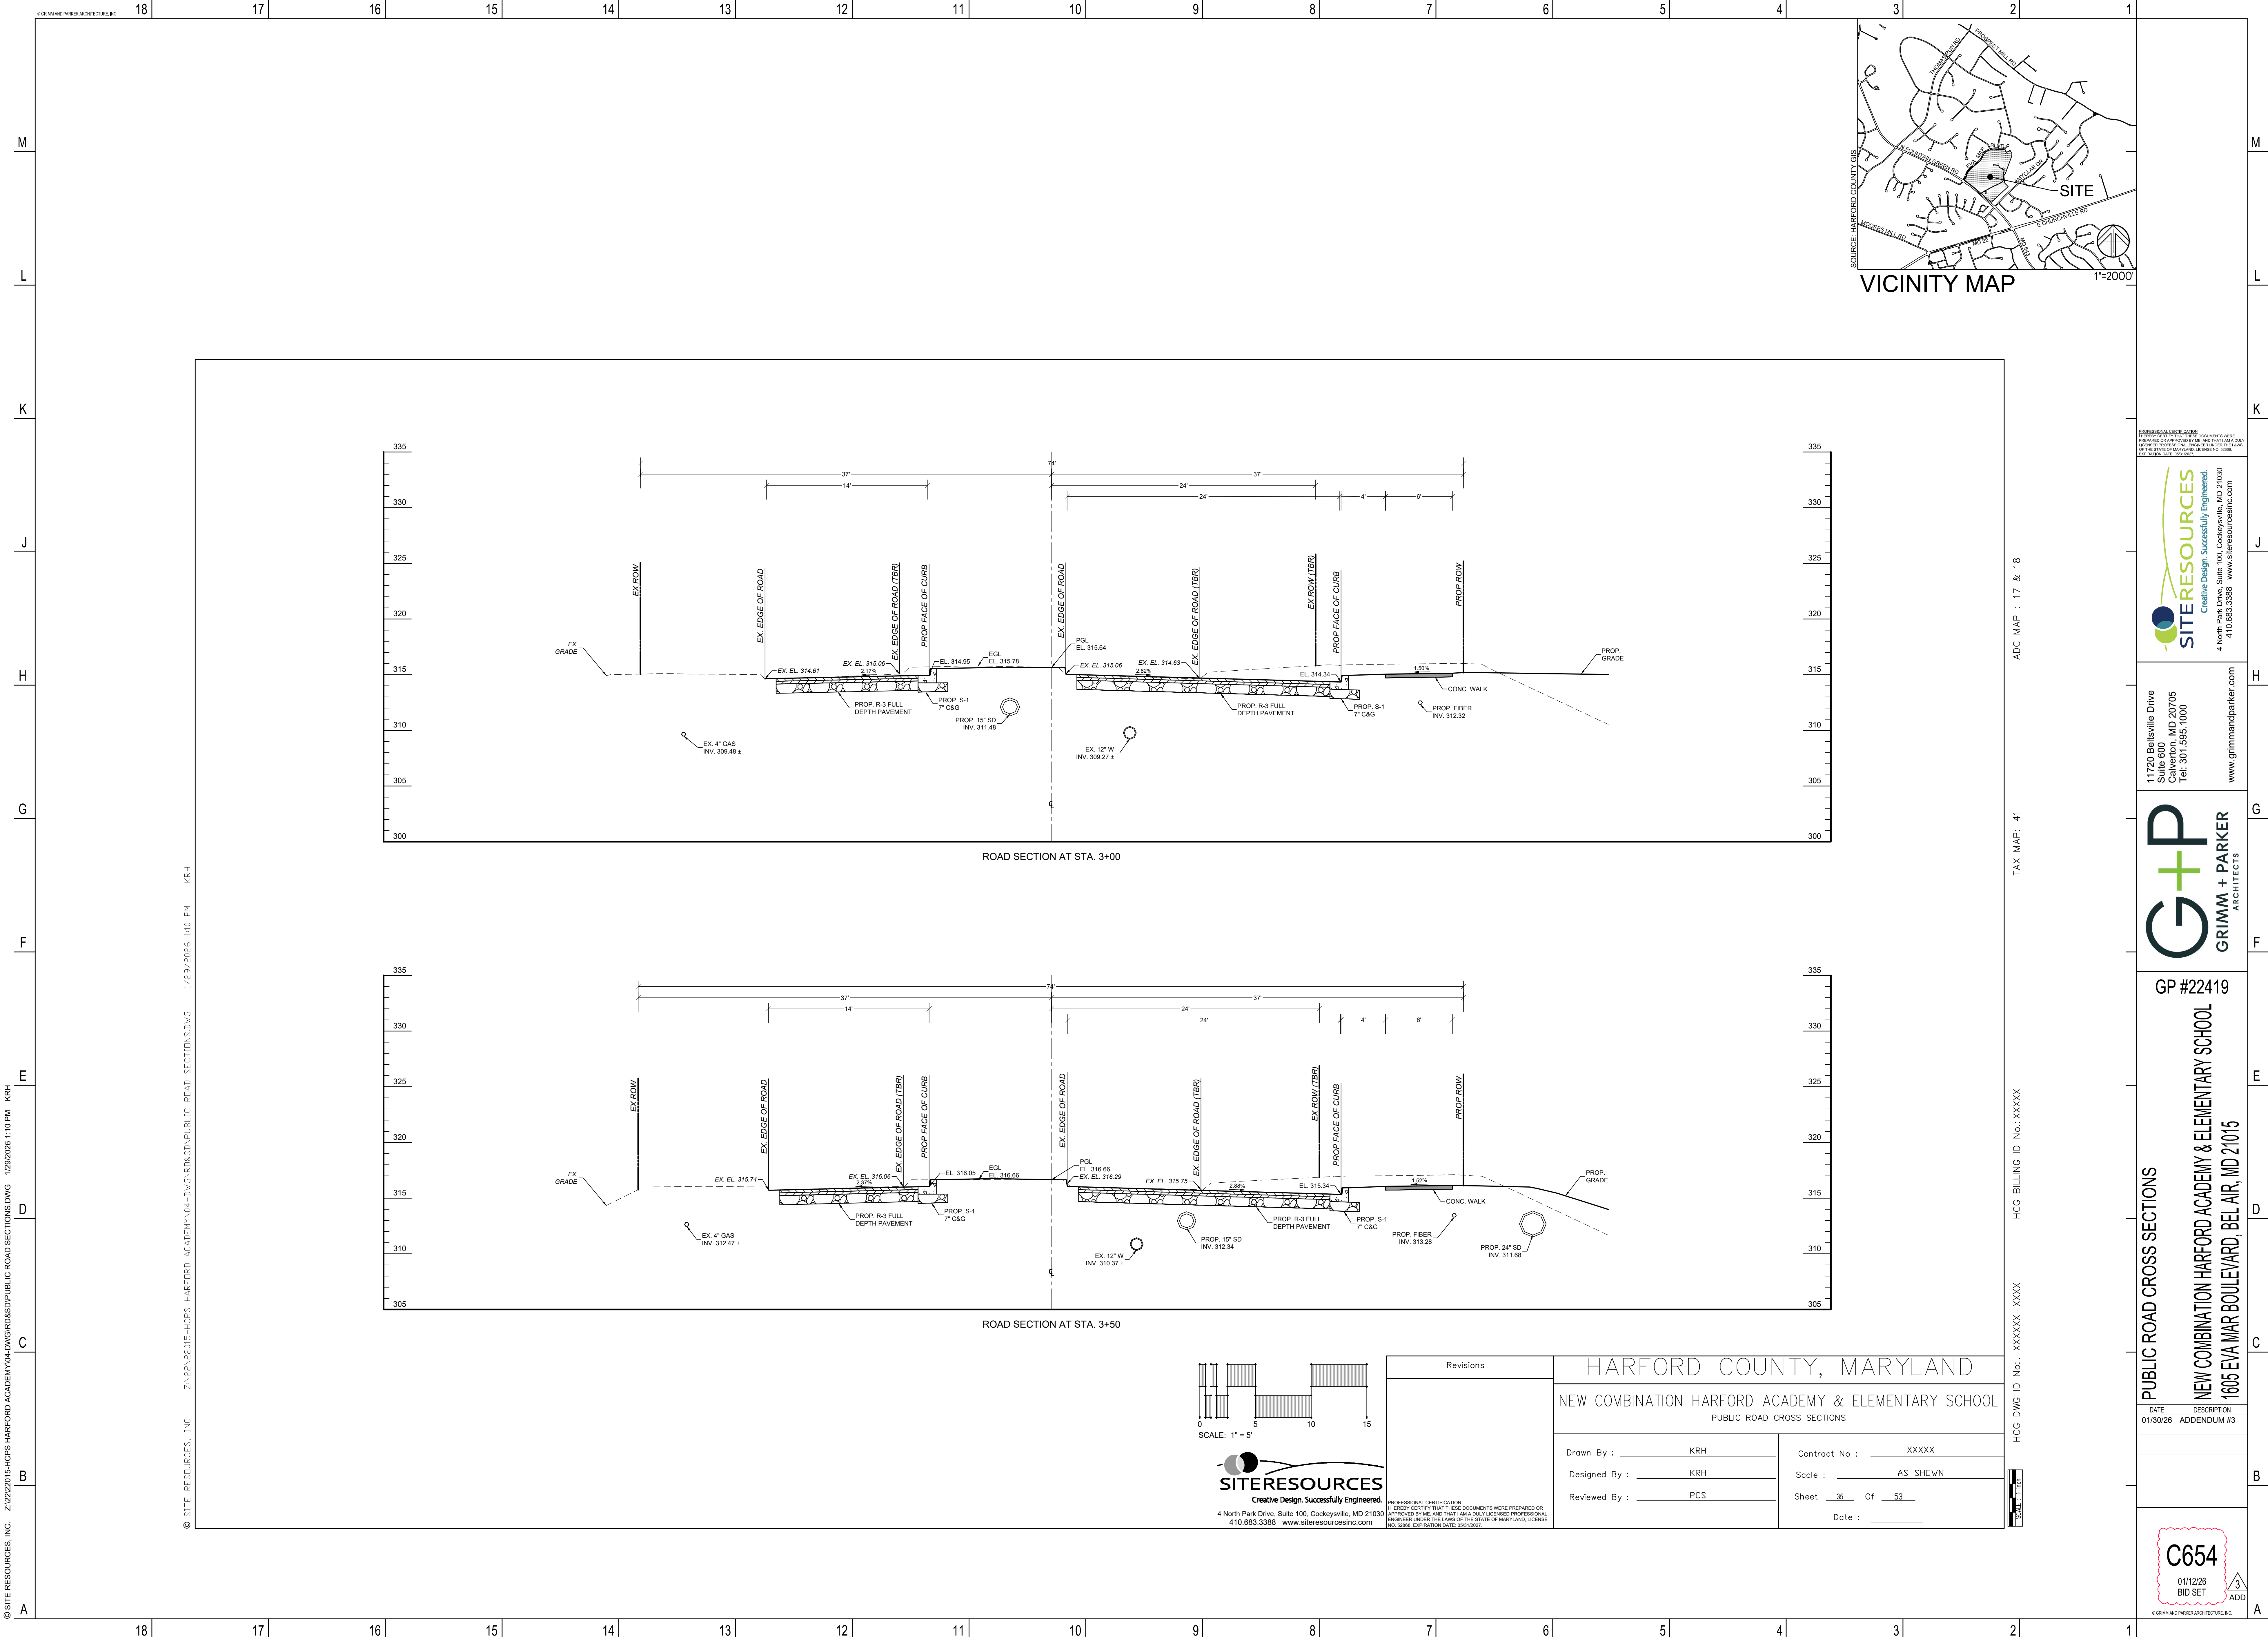

ROAD SECTION AT STA. 3+00

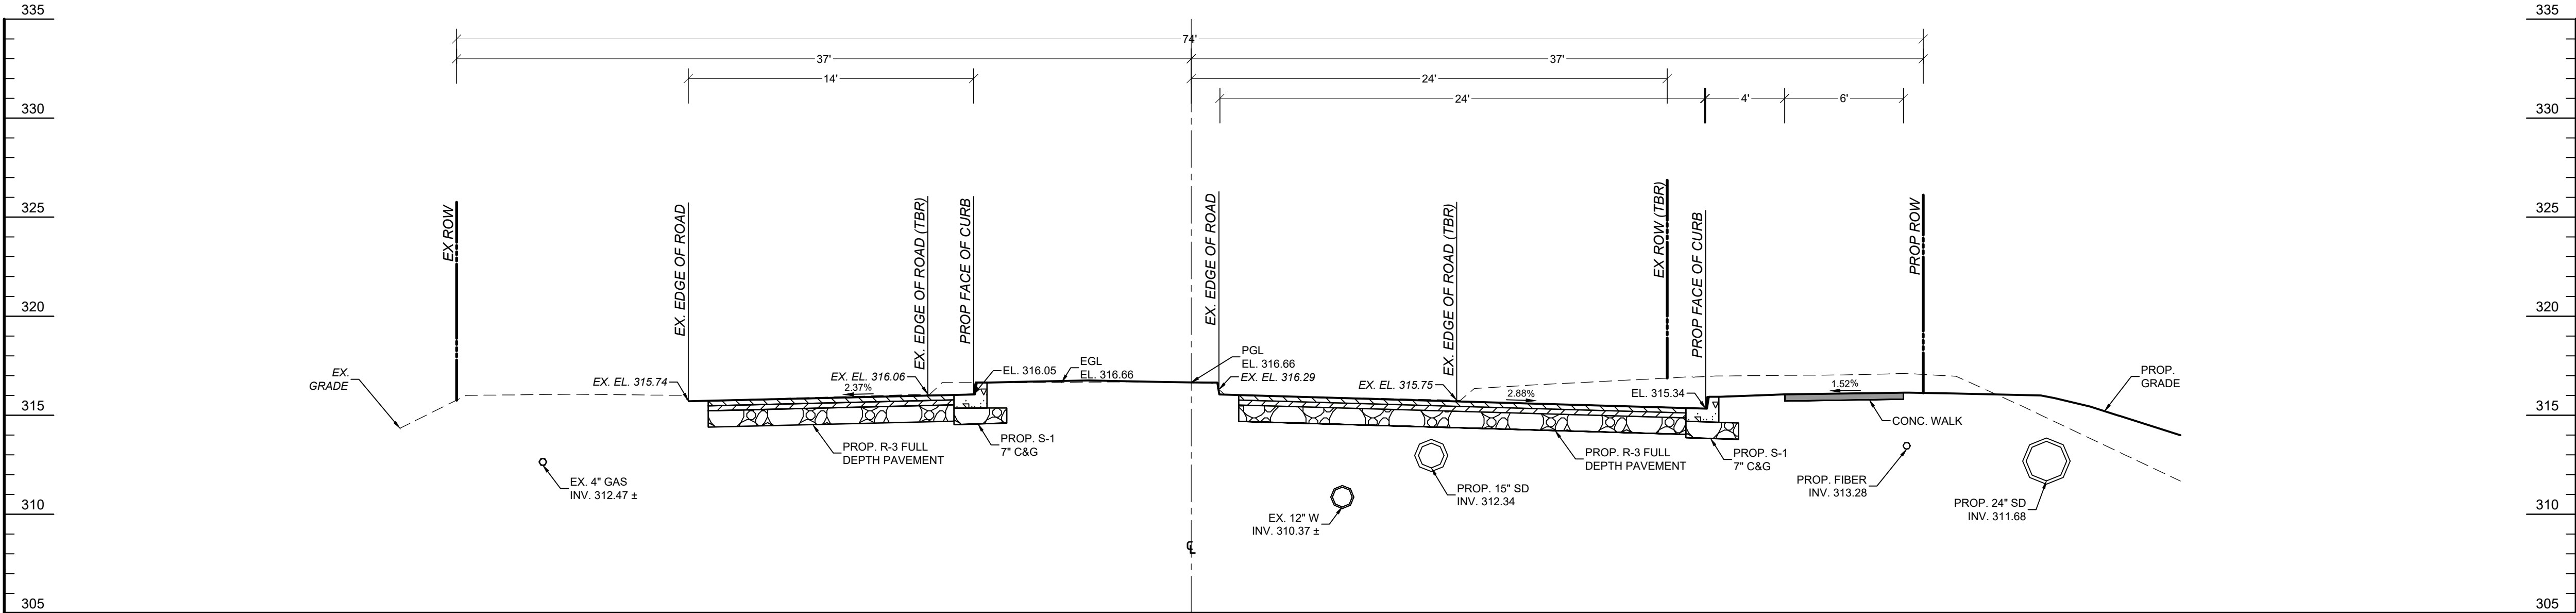

ROAD SECTION AT STA. 3+50

0 5 10 15
SCALE: 1" = 5'

SITERESOURCES
Creative Design. Successfully Engineered.
4 North Park Drive, Suite 100, Cockeysville, MD 21030
410.683.3388 www.siteresourcesinc.com

Revisions		HARFORD COUNTY, MARYLAND	
		NEW COMBINATION HARFORD ACADEMY & ELEMENTARY SCHOOL	
		PUBLIC ROAD CROSS SECTIONS	
Drawn By : KRH		Contract No : XXXXX	
Designed By : KRH		Scale : AS SHOWN	
Reviewed By : PCS		Sheet 35 Of 53	
		Date :	

PROFESSIONAL CERTIFICATION
I HEREBY CERTIFY THAT THESE DOCUMENTS WERE
PREPARED OR APPROVED BY ME, AND THAT I AM A
LICENSED PROFESSIONAL ENGINEER UNDER THE LAWS
OF THE STATE OF MARYLAND, LICENSE NO. 10061
(EXPIRATION DATE: 06/01/2027)

SITERESOURCES
Creative Design. Successfully Engineered.
4 North Park Drive, Suite 100, Cockeysville, MD 21030
410.683.3388 www.siteresourcesinc.com

11720 Beltsville Drive
Suite 600
Calverton, MD 20705
Tel: 301.595.1000
www.grimmandparker.com

G+P
GRIMM + PARKER
ARCHITECTS

GP #22419
PUBLIC ROAD CROSS SECTIONS
NEW COMBINATION HARFORD ACADEMY & ELEMENTARY SCHOOL
1605 EVA MAR BOULEVARD, BEL AIR, MD 21015

DATE	DESCRIPTION
01/30/26	ADDENDUM #3

C654
01/12/26
BID SET
ADD


© GRIMM AND PARKER ARCHITECTURE, INC. 18 17 16 15 14 13 12 11 10 9 8 7 6 5 4 3 2 1

© SITE RESOURCES, INC. Z:\22\2026\15-HCPS HARFORD ACADEMY\04-DWG\RD&SD\PUBLIC ROAD SECTIONS.DWG 1/29/2026 1:10 PM KRH

© SITE RESOURCES, INC. Z:\22\2026\15-HCPS HARFORD ACADEMY\04-DWG\RD&SD\PUBLIC ROAD SECTIONS.DWG 1/29/2026 1:10 PM KRH

TAX MAP: 41 HCG BILLING ID No.: XXXXX-XXXX ADC MAP : 17 & 18


© GRIMM AND PARKER ARCHITECTURE, INC.

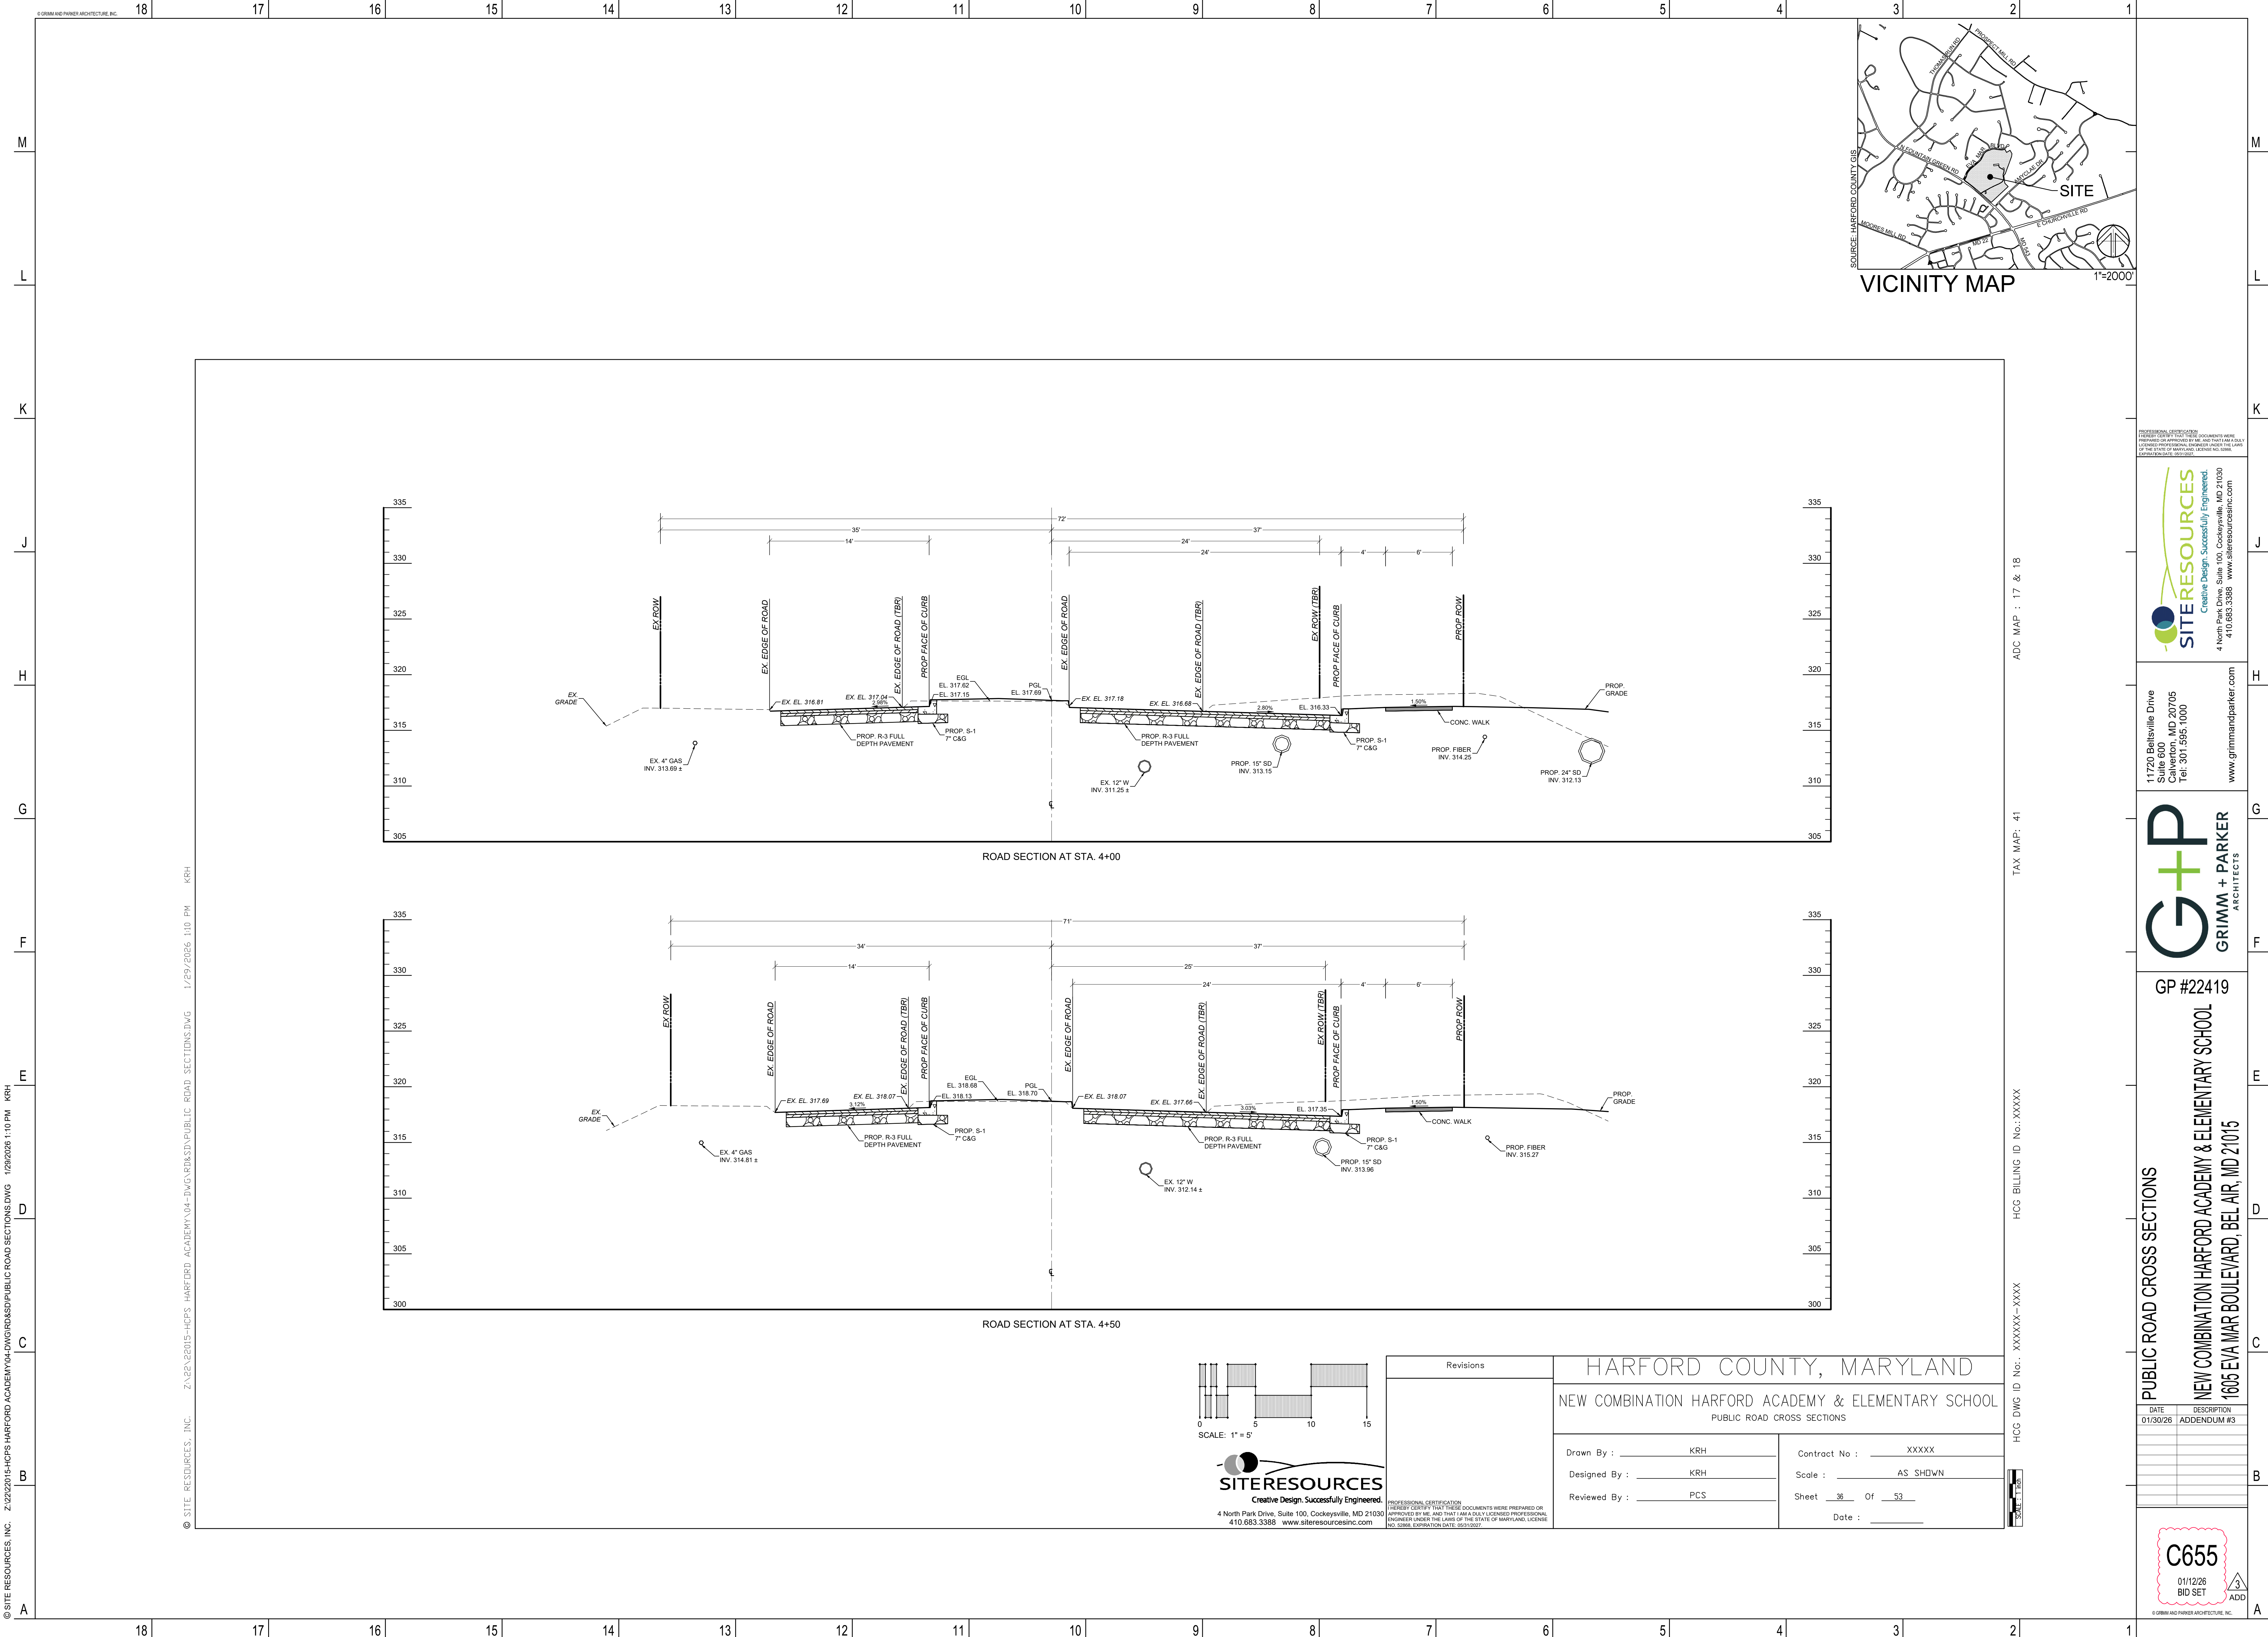

18 17 16 15 14 13 12 11 10 9 8 7 6 5 4 3 2 1

M
L
K
J
H
G
F
E
D
C
B
A

M
L
K
J
H
G
F
E
D
C
B
A

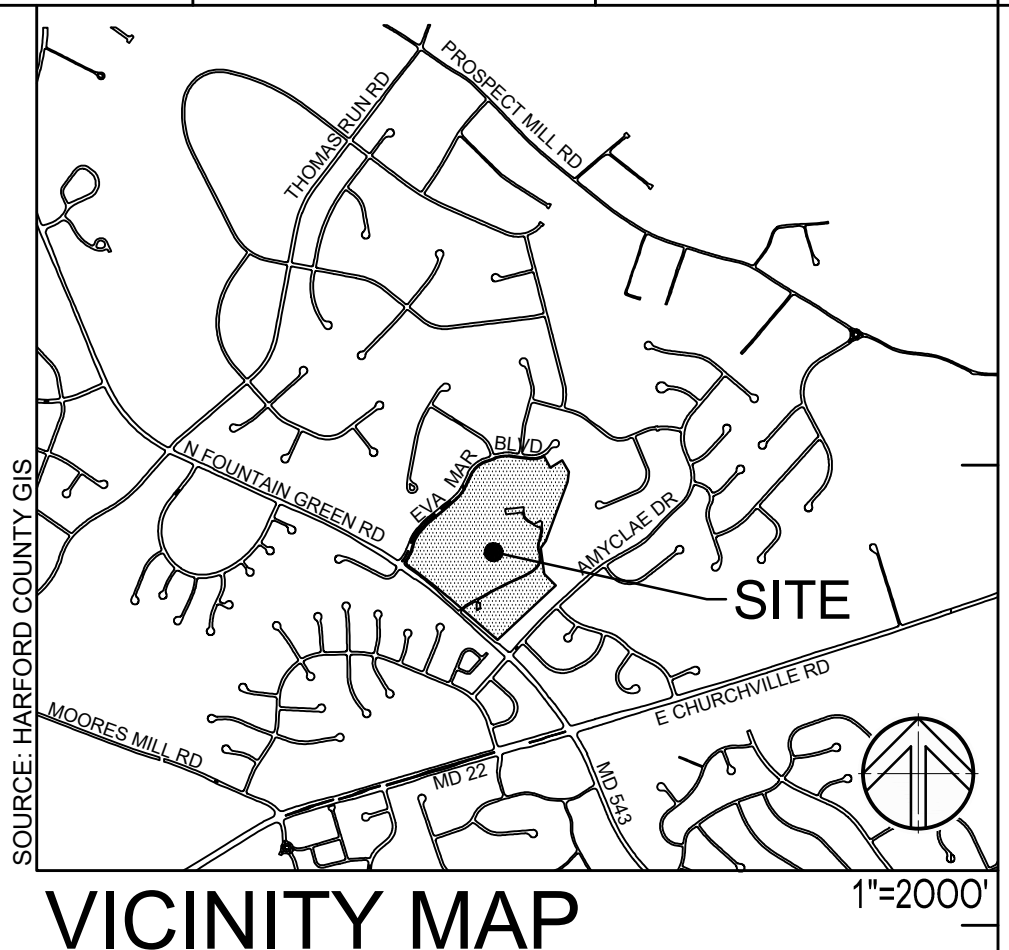

PROFESSIONAL CERTIFICATION
I HEREBY CERTIFY THAT THESE DOCUMENTS WERE
PREPARED OR APPROVED BY ME, AND THAT I AM A
LICENSED PROFESSIONAL ENGINEER UNDER THE LAWS
OF THE STATE OF MARYLAND, LICENSE NO. 20001
EXPIRATION DATE: 06/01/2027

SITERESOURCES
Creative Design. Successfully Engineered.
4 North Park Drive, Suite 100, Cockeysville, MD 21030
410.683.3388 www.siteresourcesinc.com

11720 Beltsville Drive
Suite 600
Calverton, MD 20705
Tel: 301.595.1000
www.grimmandparker.com

G+P
GRIMM + PARKER
ARCHITECTS

GP #22419

PUBLIC ROAD CROSS SECTIONS

NEW COMBINATION HARFORD ACADEMY & ELEMENTARY SCHOOL

1605 EVA MAR BOULEVARD, BEL AIR, MD 21015

DATE	DESCRIPTION
01/30/26	ADDENDUM #3

C655

01/12/26
BID SET

3
ADD

© GRIMM AND PARKER ARCHITECTURE, INC.

0 5 10 15
SCALE: 1" = 5'

SITERESOURCES
Creative Design. Successfully Engineered.
4 North Park Drive, Suite 100, Cockeysville, MD 21030
410.683.3388 www.siteresourcesinc.com

PROFESSIONAL CERTIFICATION
I HEREBY CERTIFY THAT THESE DOCUMENTS WERE PREPARED OR
APPROVED BY ME, AND THAT I AM A FULLY LICENSED PROFESSIONAL
ENGINEER UNDER THE LAWS OF THE STATE OF MARYLAND, LICENSE
NO. 20001 EXPIRATION DATE: 06/01/2027

Revisions	

HARFORD COUNTY, MARYLAND

NEW COMBINATION HARFORD ACADEMY & ELEMENTARY SCHOOL

PUBLIC ROAD CROSS SECTIONS

Drawn By :	Contract No :		
KRH	XXXXX		
Designed By :	Scale :		
KRH	AS SHOWN		
Reviewed By :	Sheet	Of	53
PCS	36		
Date :			

ADC MAP : 17 & 18


TAX MAP: 41

HCG BILLING ID No.: XXXXX

HCG DWG ID No.: XXXXXX-XXXX

© SITE RESOURCES, INC. Z:\22\202015-HCPS HARFORD ACADEMY\04-DWG\RD&SD\PUBLIC ROAD SECTIONS.DWG 1/29/2026 1:10 PM KRH

© SITE RESOURCES, INC. Z:\22\202015-HCPS HARFORD ACADEMY\04-DWG\RD&SD\PUBLIC ROAD SECTIONS.DWG 1/29/2026 1:10 PM KRH

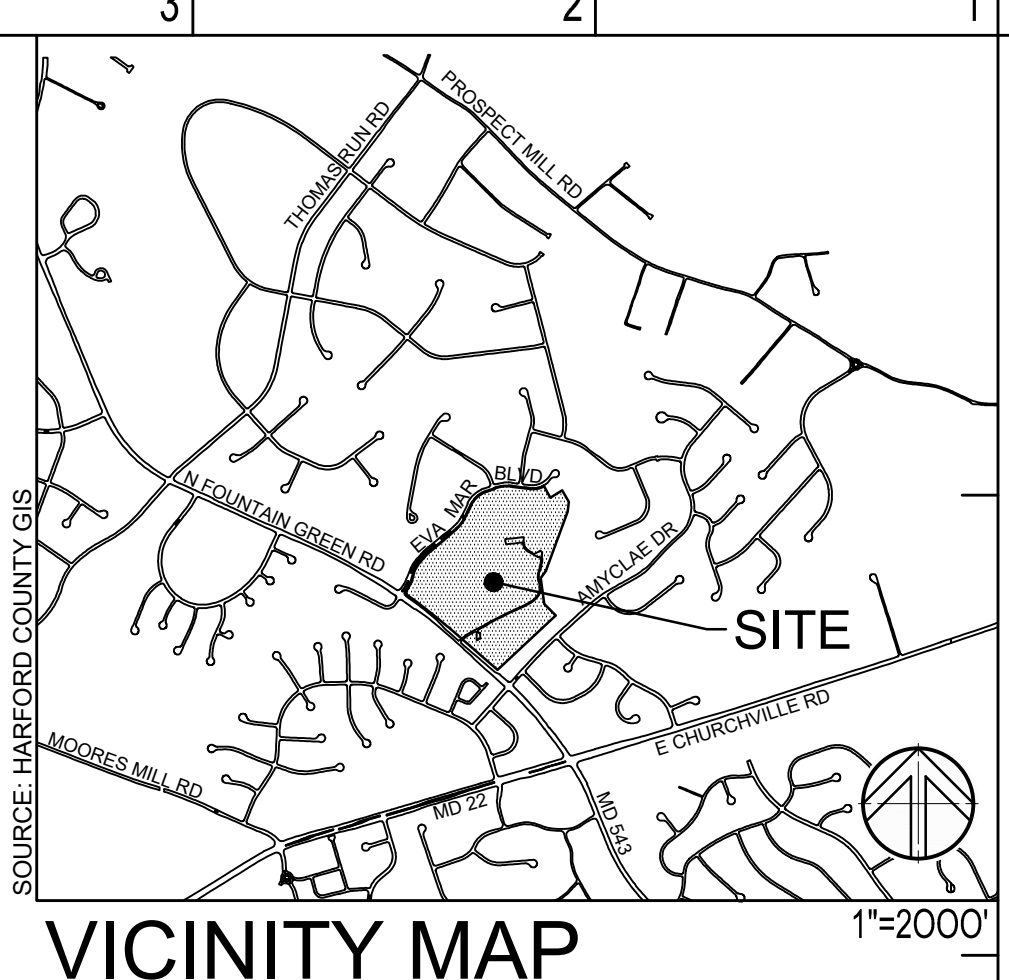

PROFESSIONAL CERTIFICATION
I HEREBY CERTIFY THAT THESE DOCUMENTS WERE
PREPARED OR APPROVED BY ME AND THAT I AM A
LICENSED PROFESSIONAL ENGINEER UNDER THE LAWS
OF THE STATE OF MARYLAND, LICENSE NO. 2000
EXPIRATION DATE: 06/30/2027

SITERESOURCES
Creative Design. Successfully Engineered.
4 North Park Drive, Suite 100, Cockeysville, MD 21030
410.683.3388 www.siteresourcesinc.com

11720 Beltsville Drive
Suite 600
Calverton, MD 20705
Tel: 301.595.1000
www.grimmandparker.com

G+P
GRIMM + PARKER
ARCHITECTS

GP #22419

PUBLIC ROAD CROSS SECTIONS
NEW COMBINATION HARFORD ACADEMY & ELEMENTARY SCHOOL
1605 EVA MAR BOULEVARD, BEL AIR, MD 21015



DATE	DESCRIPTION
01/30/26	ADDENDUM #3

C656
01/12/26
BID SET
ADD 3

18 17 16 15 14 13 12 11 10 9 8 7 6 5 4 3 2 1

M L K J H G F E D C B A

18 17 16 15 14 13 12 11 10 9 8 7 6 5 4 3 2 1

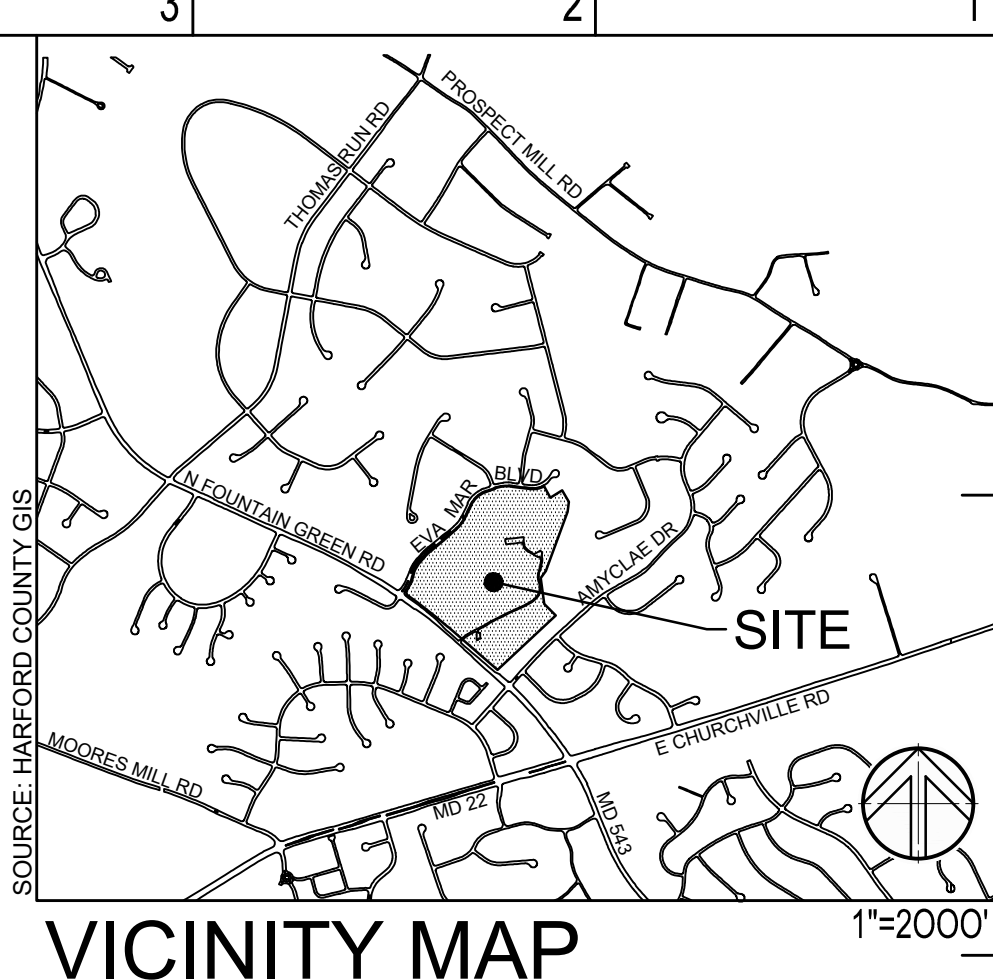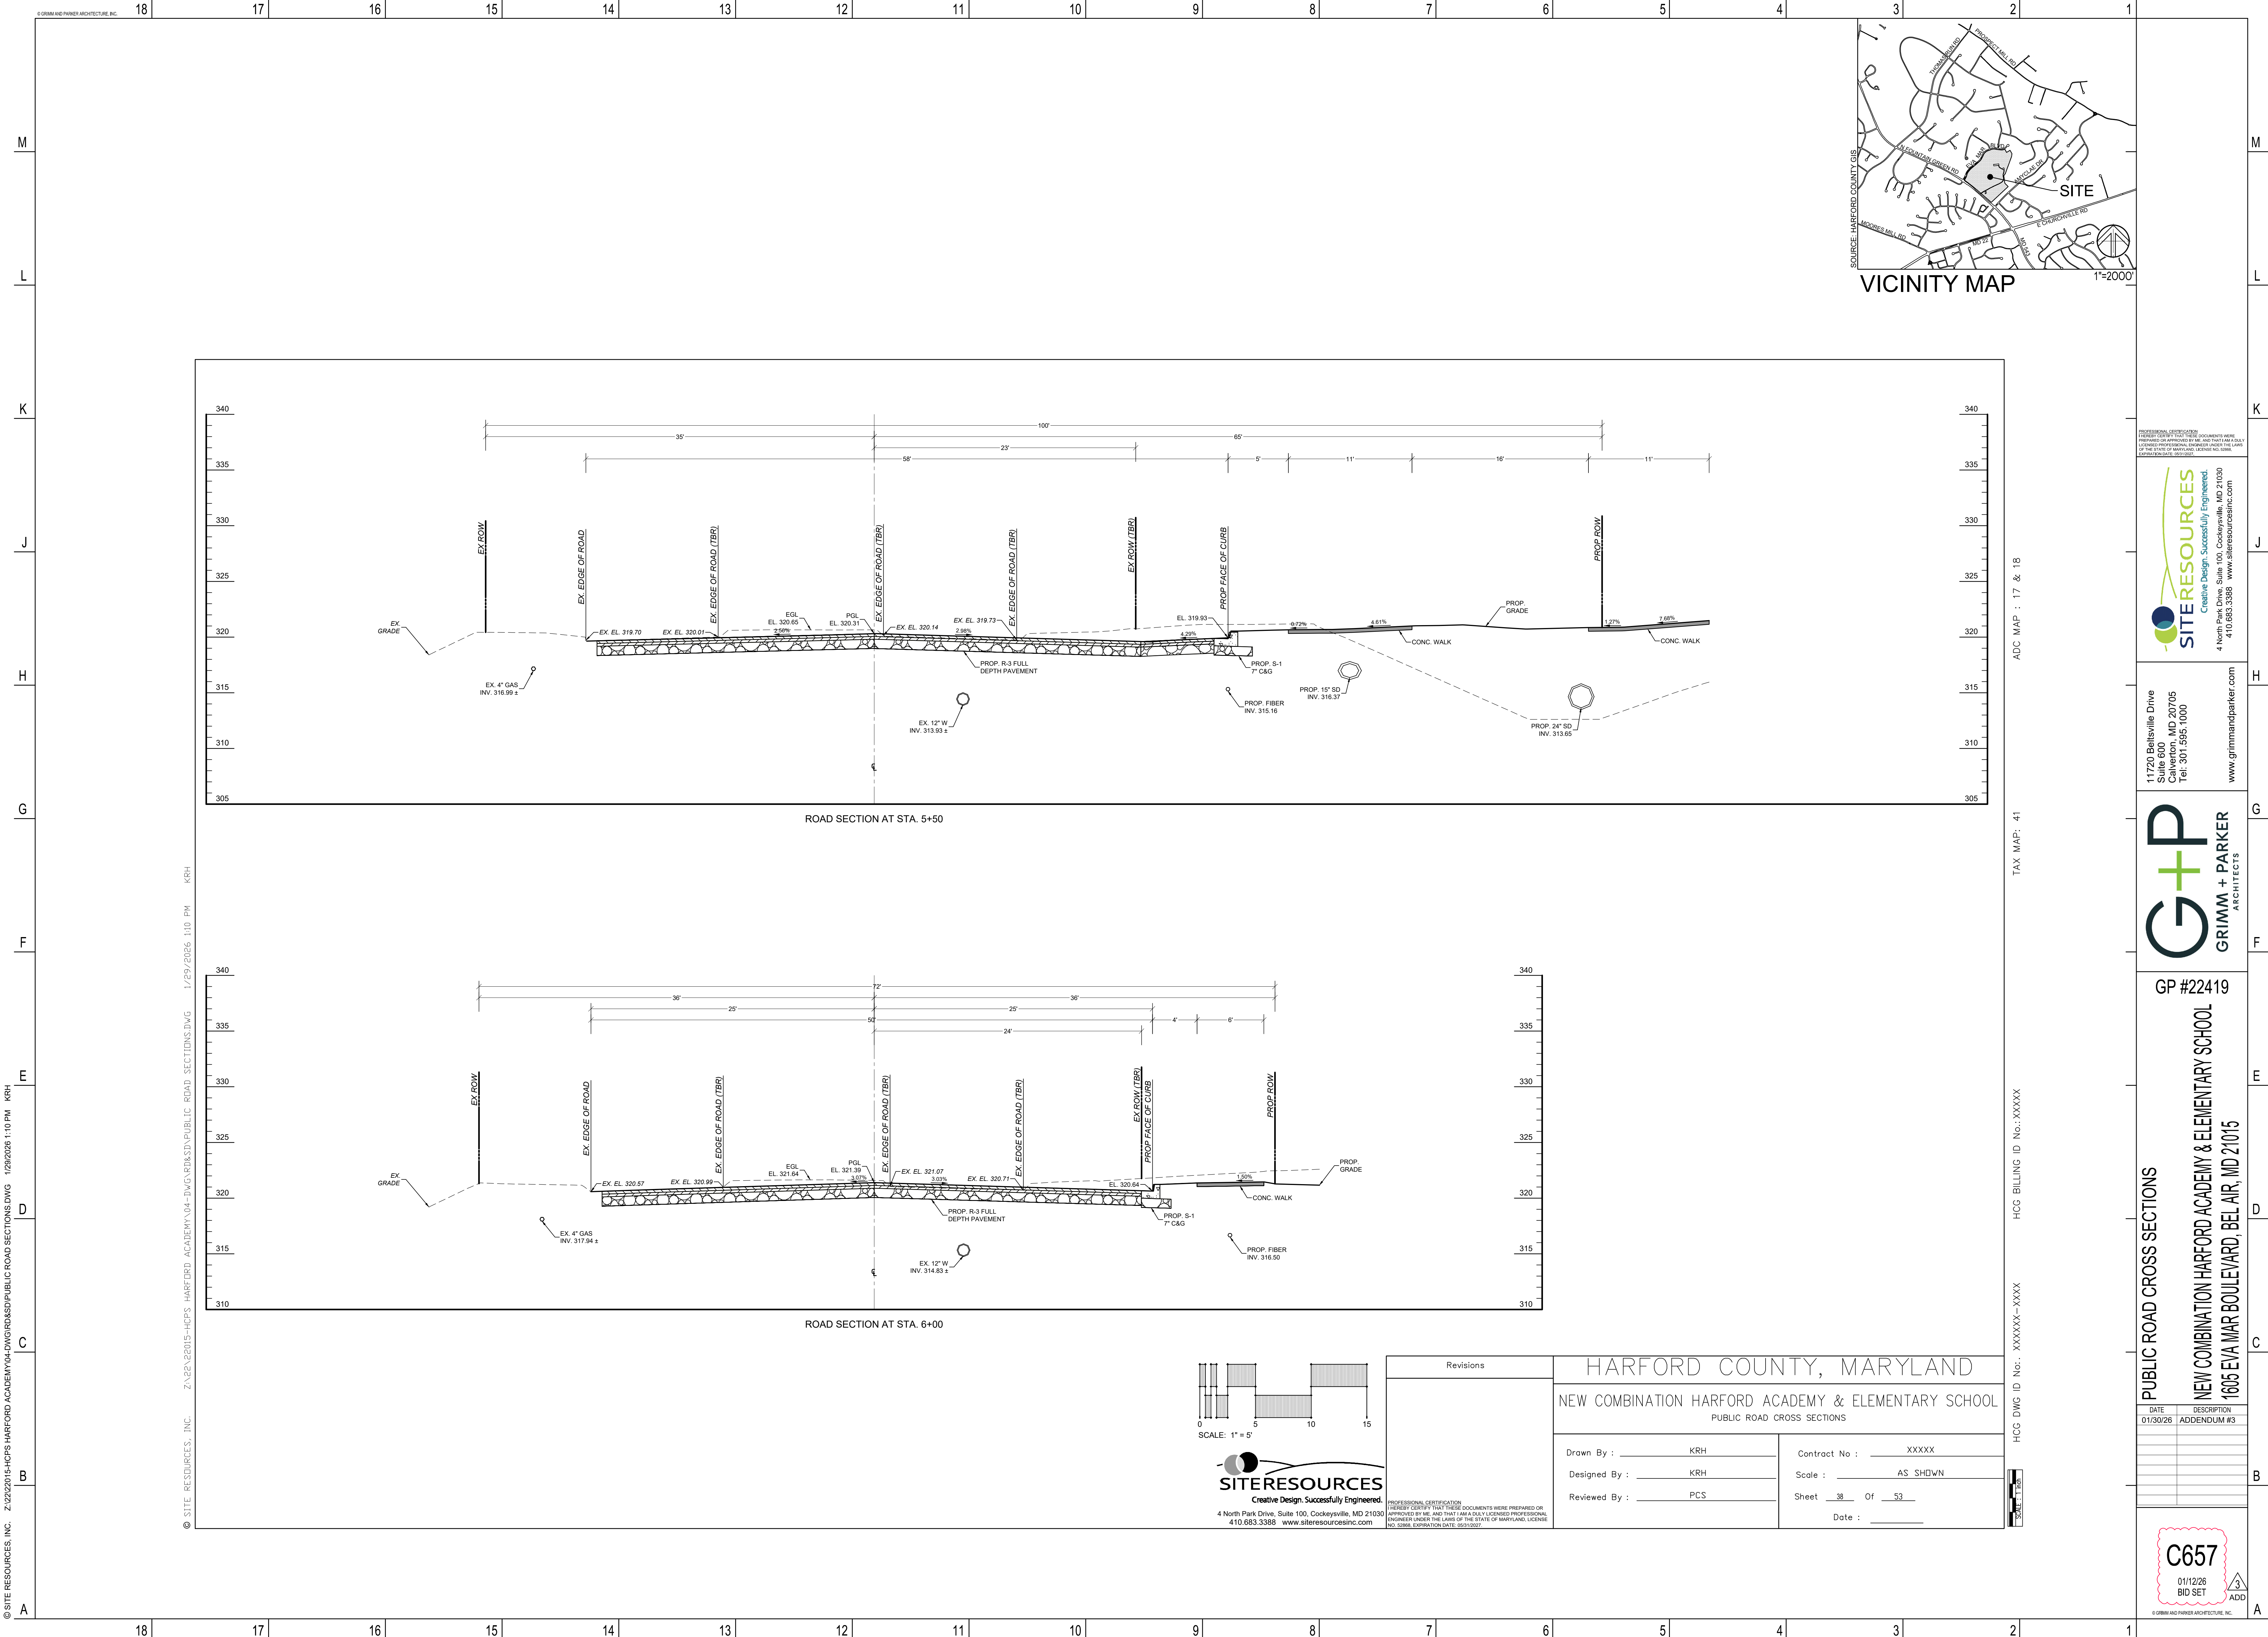

PROFESSIONAL CERTIFICATION
I HEREBY CERTIFY THAT THESE DOCUMENTS WERE
PREPARED OR APPROVED BY ME AND THAT I AM A
LICENSED PROFESSIONAL ENGINEER UNDER THE LAWS
OF THE STATE OF MARYLAND, LICENSE NO. 2001-0001.
EXPIRATION DATE: 06/30/2027.

SITERESOURCES
Creative Design. Successfully Engineered.
4 North Park Drive, Suite 100, Cockeysville, MD 21030
410.683.3388 www.siteresourcesinc.com

11720 Beltsville Drive
Suite 600
Calverton, MD 20705
Tel: 301.595.1000
www.grimmandparker.com


G+P
GRIMM + PARKER
ARCHITECTS

GP #22419

PUBLIC ROAD CROSS SECTIONS
NEW COMBINATION HARFORD ACADEMY & ELEMENTARY SCHOOL
1605 EVA MAR BOULEVARD, BEL AIR, MD 21015

DATE	DESCRIPTION
01/30/26	ADDENDUM #3

C657
01/12/26
BID SET
ADD

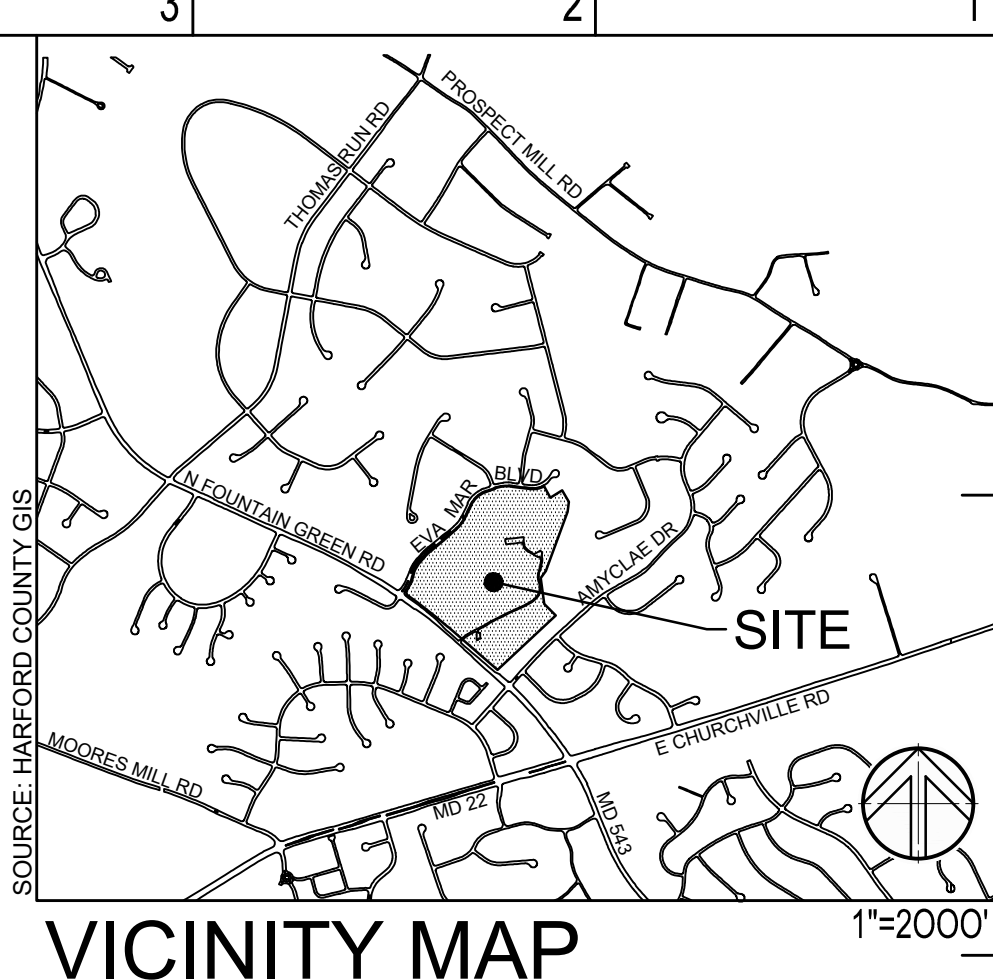

18 17 16 15 14 13 12 11 10 9 8 7 6 5 4 3 2 1

M
L
K
J
H
G
F
E
D
C
B
A

18 17 16 15 14 13 12 11 10 9 8 7 6 5 4 3 2 1

PROFESSIONAL CERTIFICATION
I HEREBY CERTIFY THAT THESE DOCUMENTS WERE
PREPARED OR APPROVED BY ME AND THAT I AM A
LICENSED PROFESSIONAL ENGINEER UNDER THE LAWS
OF THE STATE OF MARYLAND, LICENSE NO. 1000
EXPIRATION DATE: 06/30/2027



11720 Beltsville Drive
Suite 600
Calverton, MD 20705
Tel: 301.595.1000
www.grimmandparker.com



GP #22419



PUBLIC ROAD CROSS SECTIONS
NEW COMBINATION HARFORD ACADEMY & ELEMENTARY SCHOOL
1605 EVA MAR BOULEVARD, BEL AIR, MD 21015

DATE	DESCRIPTION
01/30/26	ADDENDUM #3

C658
01/12/26
BID SET
ADD

© GRIMM AND PARKER ARCHITECTURE, INC.

A

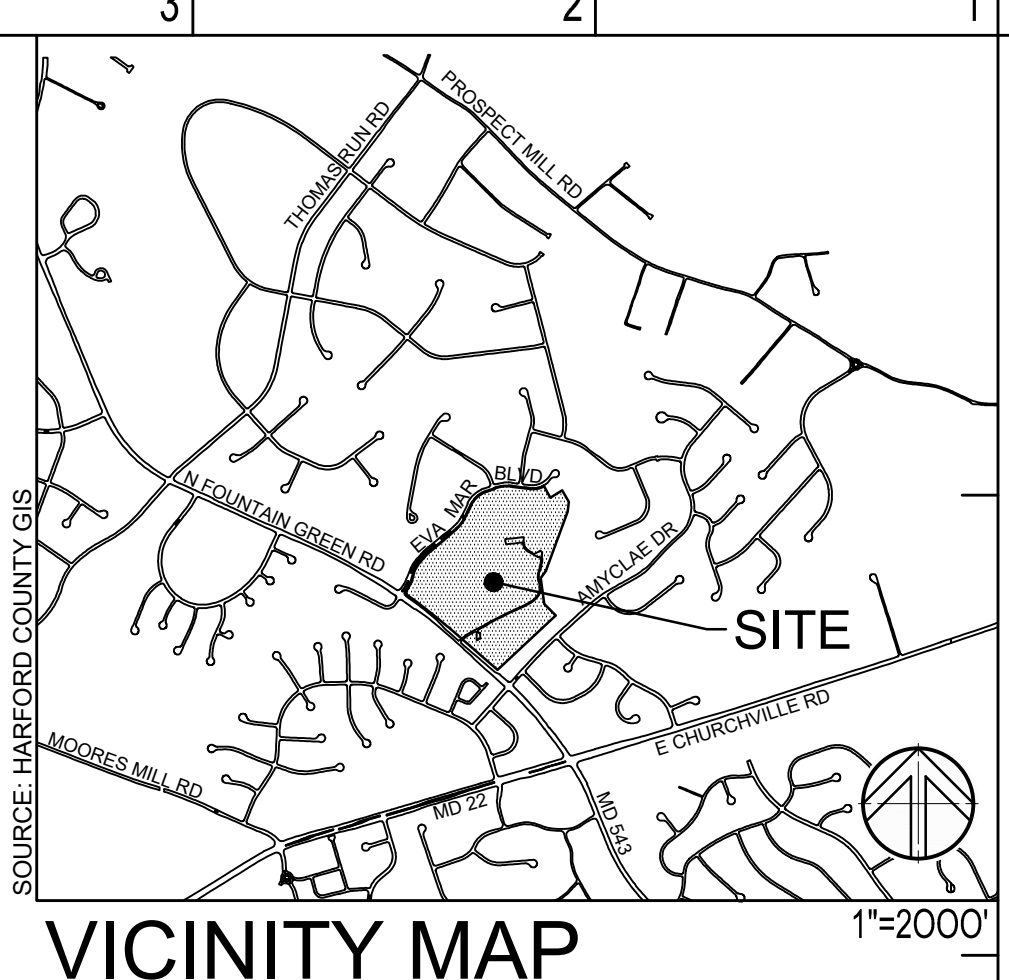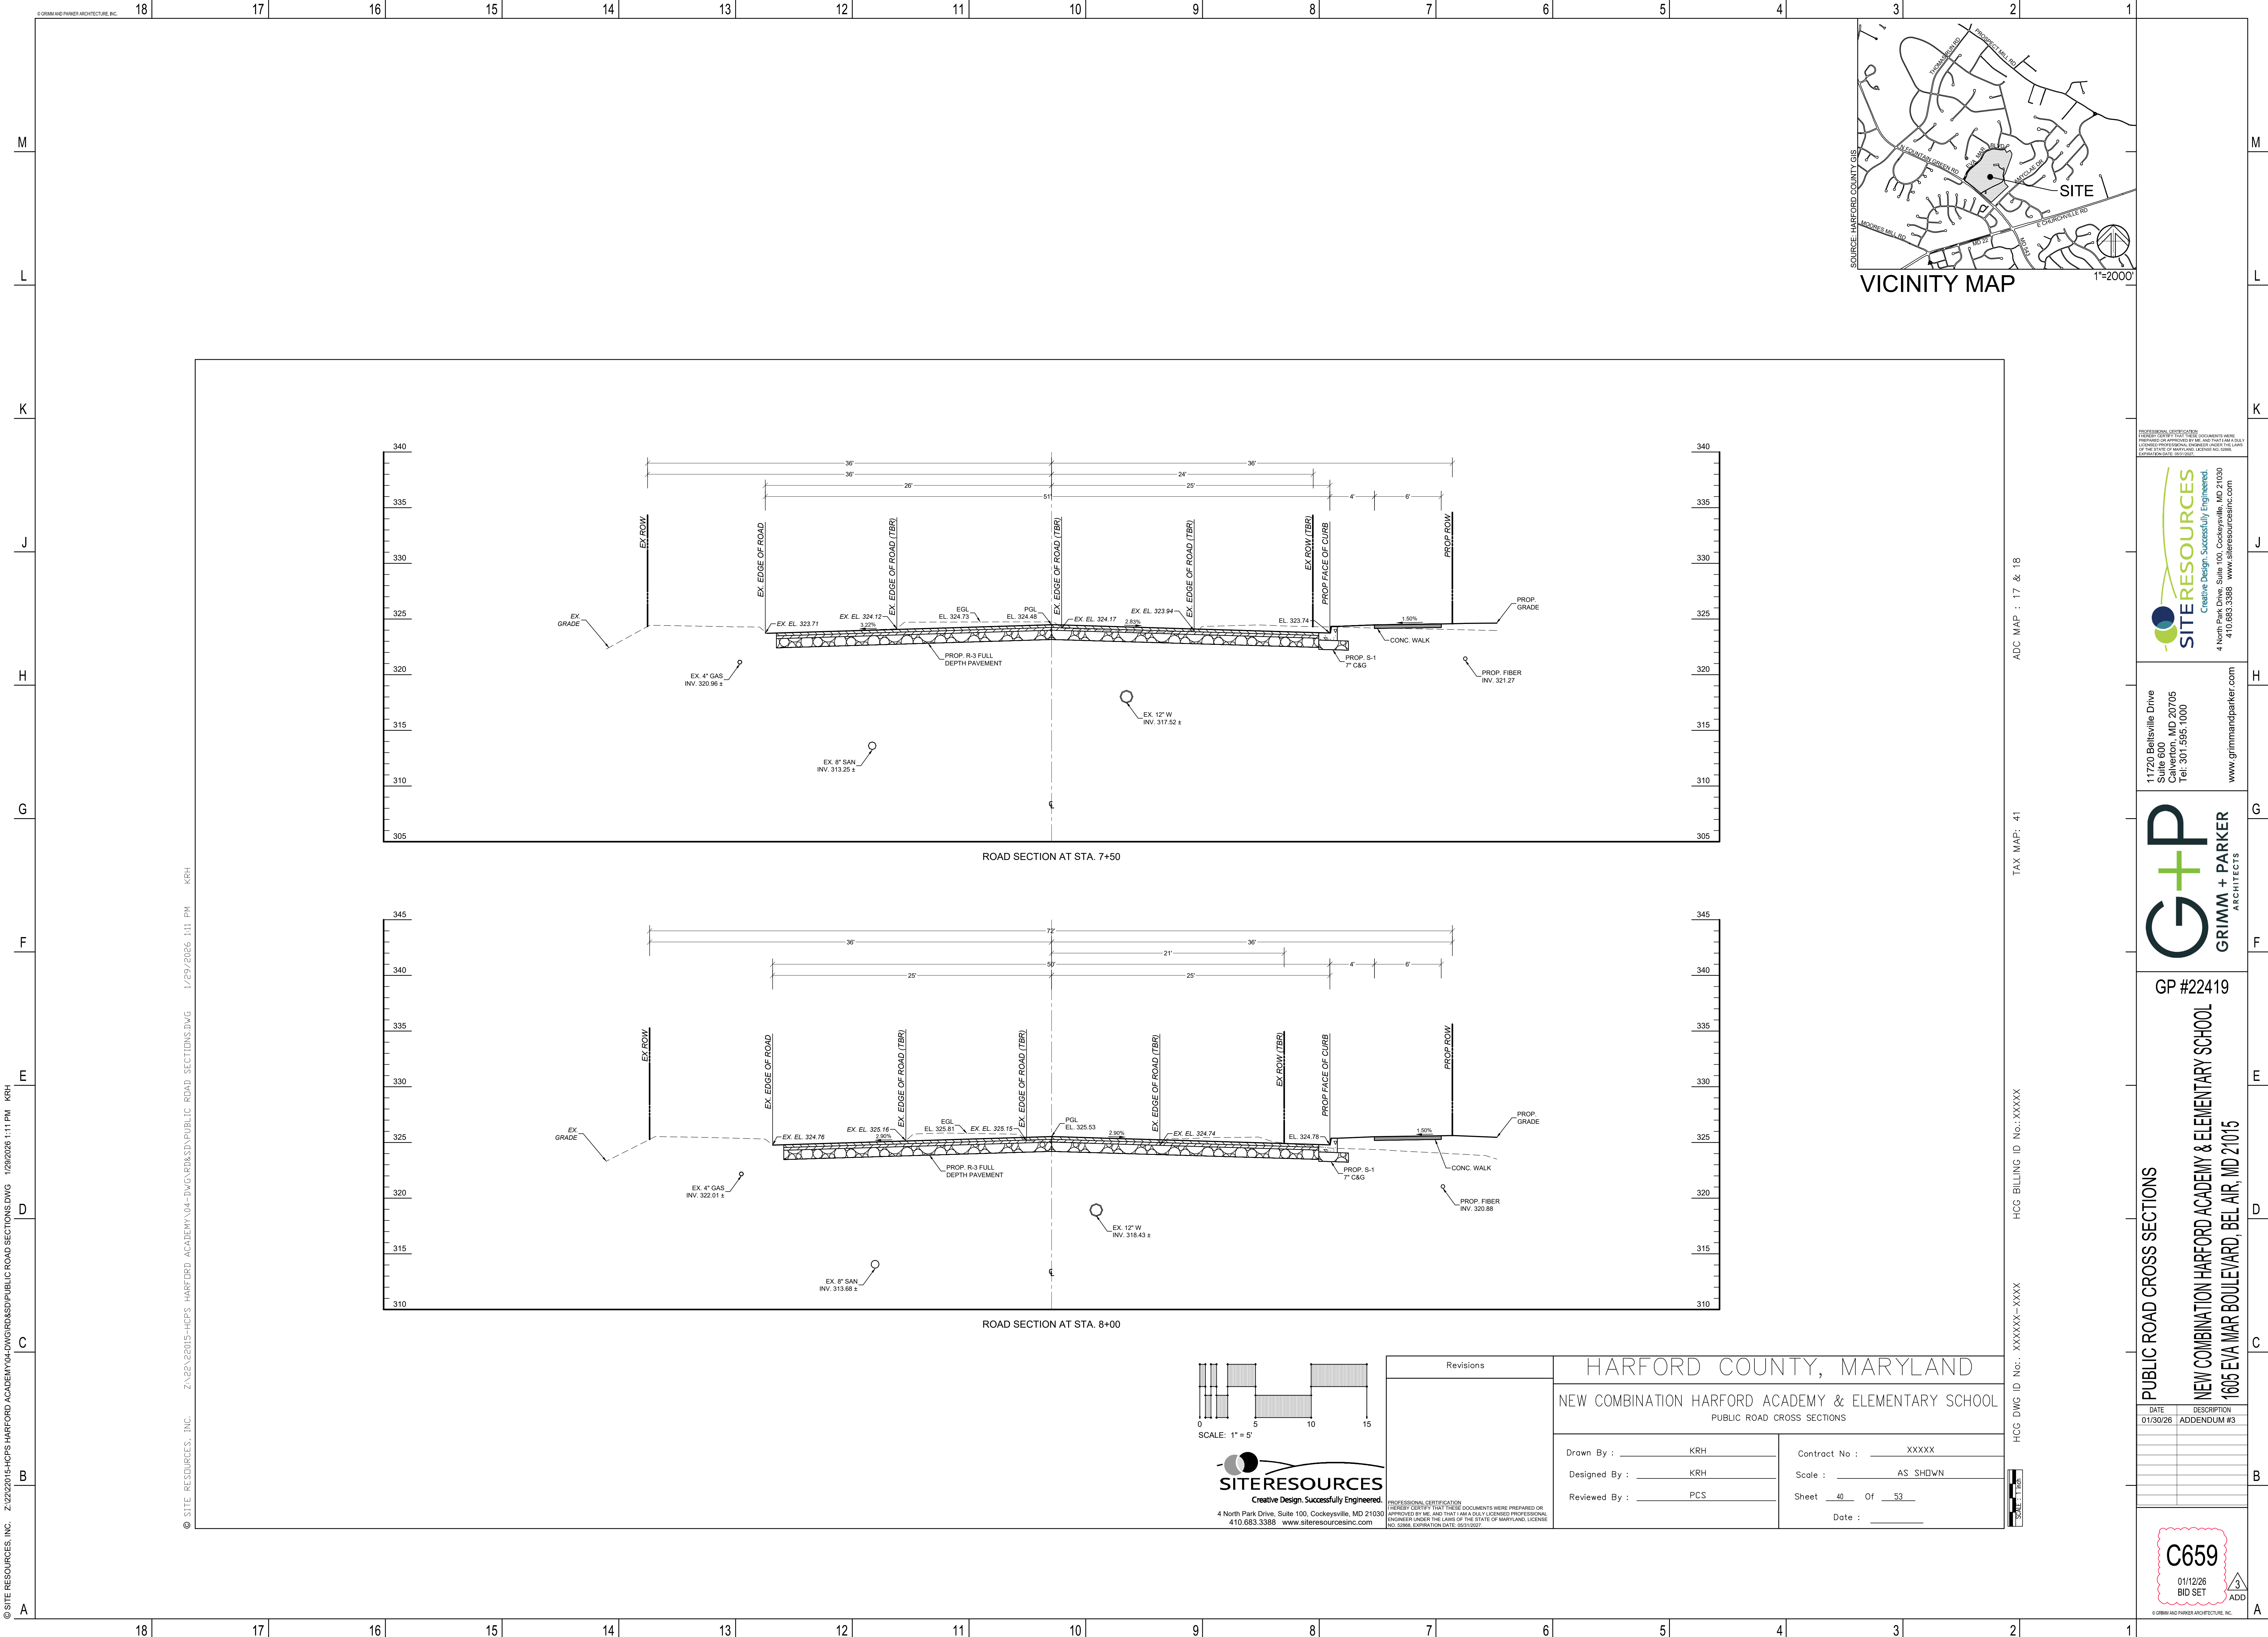

18 17 16 15 14 13 12 11 10 9 8 7 6 5 4 3 2 1

M
L
K
J
H
G
F
E
D
C
B
A

18 17 16 15 14 13 12 11 10 9 8 7 6 5 4 3 2 1

PROFESSIONAL CERTIFICATION
I HEREBY CERTIFY THAT THESE DOCUMENTS WERE
PREPARED OR APPROVED BY ME, AND THAT I AM A
LICENSED PROFESSIONAL ENGINEER UNDER THE LAWS
OF THE STATE OF MARYLAND, LICENSE NO. 1000
EXPIRATION DATE: 06/30/2027



11720 Beltsville Drive
Suite 600
Calverton, MD 20705
Tel: 301.595.1000
www.grimmandparker.com




GP #22419

PUBLIC ROAD CROSS SECTIONS
NEW COMBINATION HARFORD ACADEMY & ELEMENTARY SCHOOL
1605 EVA MAR BOULEVARD, BEL AIR, MD 21015

DATE	DESCRIPTION
01/30/26	ADDENDUM #3



C659
01/12/26
BID SET
ADD

© GRIMM AND PARKER ARCHITECTURE, INC.

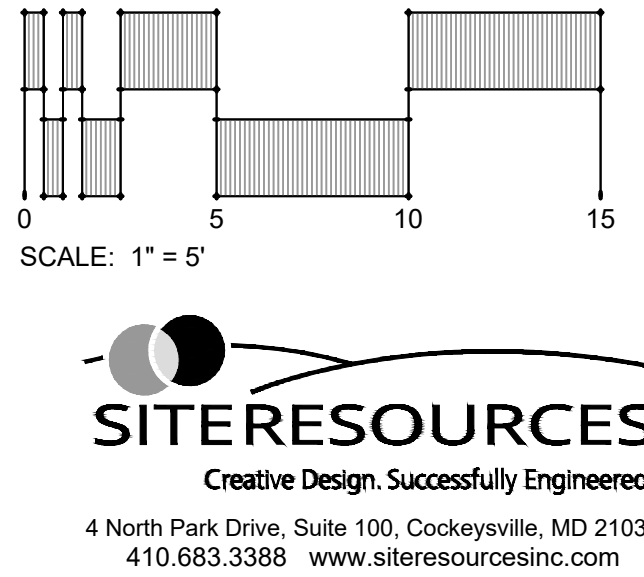

Revisions	HARFORD COUNTY, MARYLAND NEW COMBINATION HARFORD ACADEMY & ELEMENTARY SCHOOL PUBLIC ROAD CROSS SECTIONS	
	Drawn By : KRH	Contract No : XXXXX
	Designed By : KRH	Scale : AS SHOWN
	Reviewed By : PCS	Sheet 40 Of 53
		Date :

© SITE RESOURCES, INC. 2/22/2020 15:00:00 HARFORD ACADEMY04-DWG-RD&SD-PUBLIC ROAD SECTIONS.DWG 1/29/2026 1:11 PM KRH

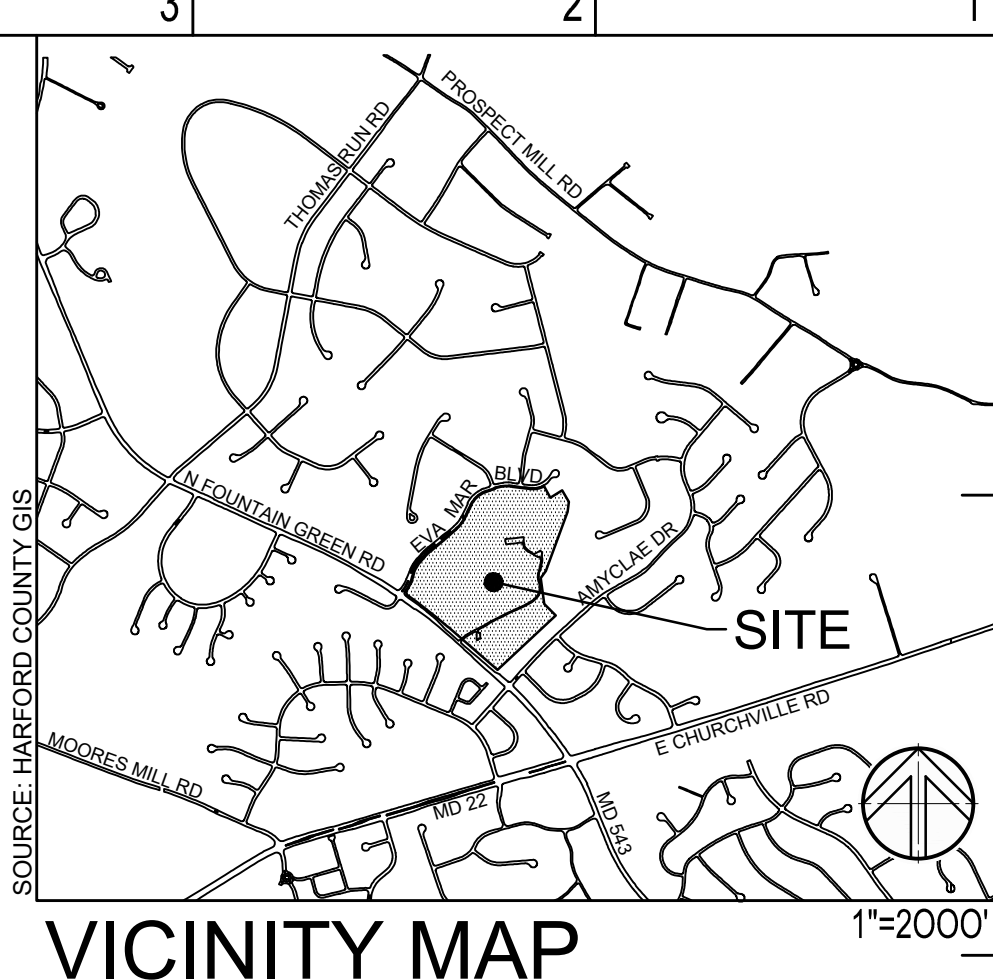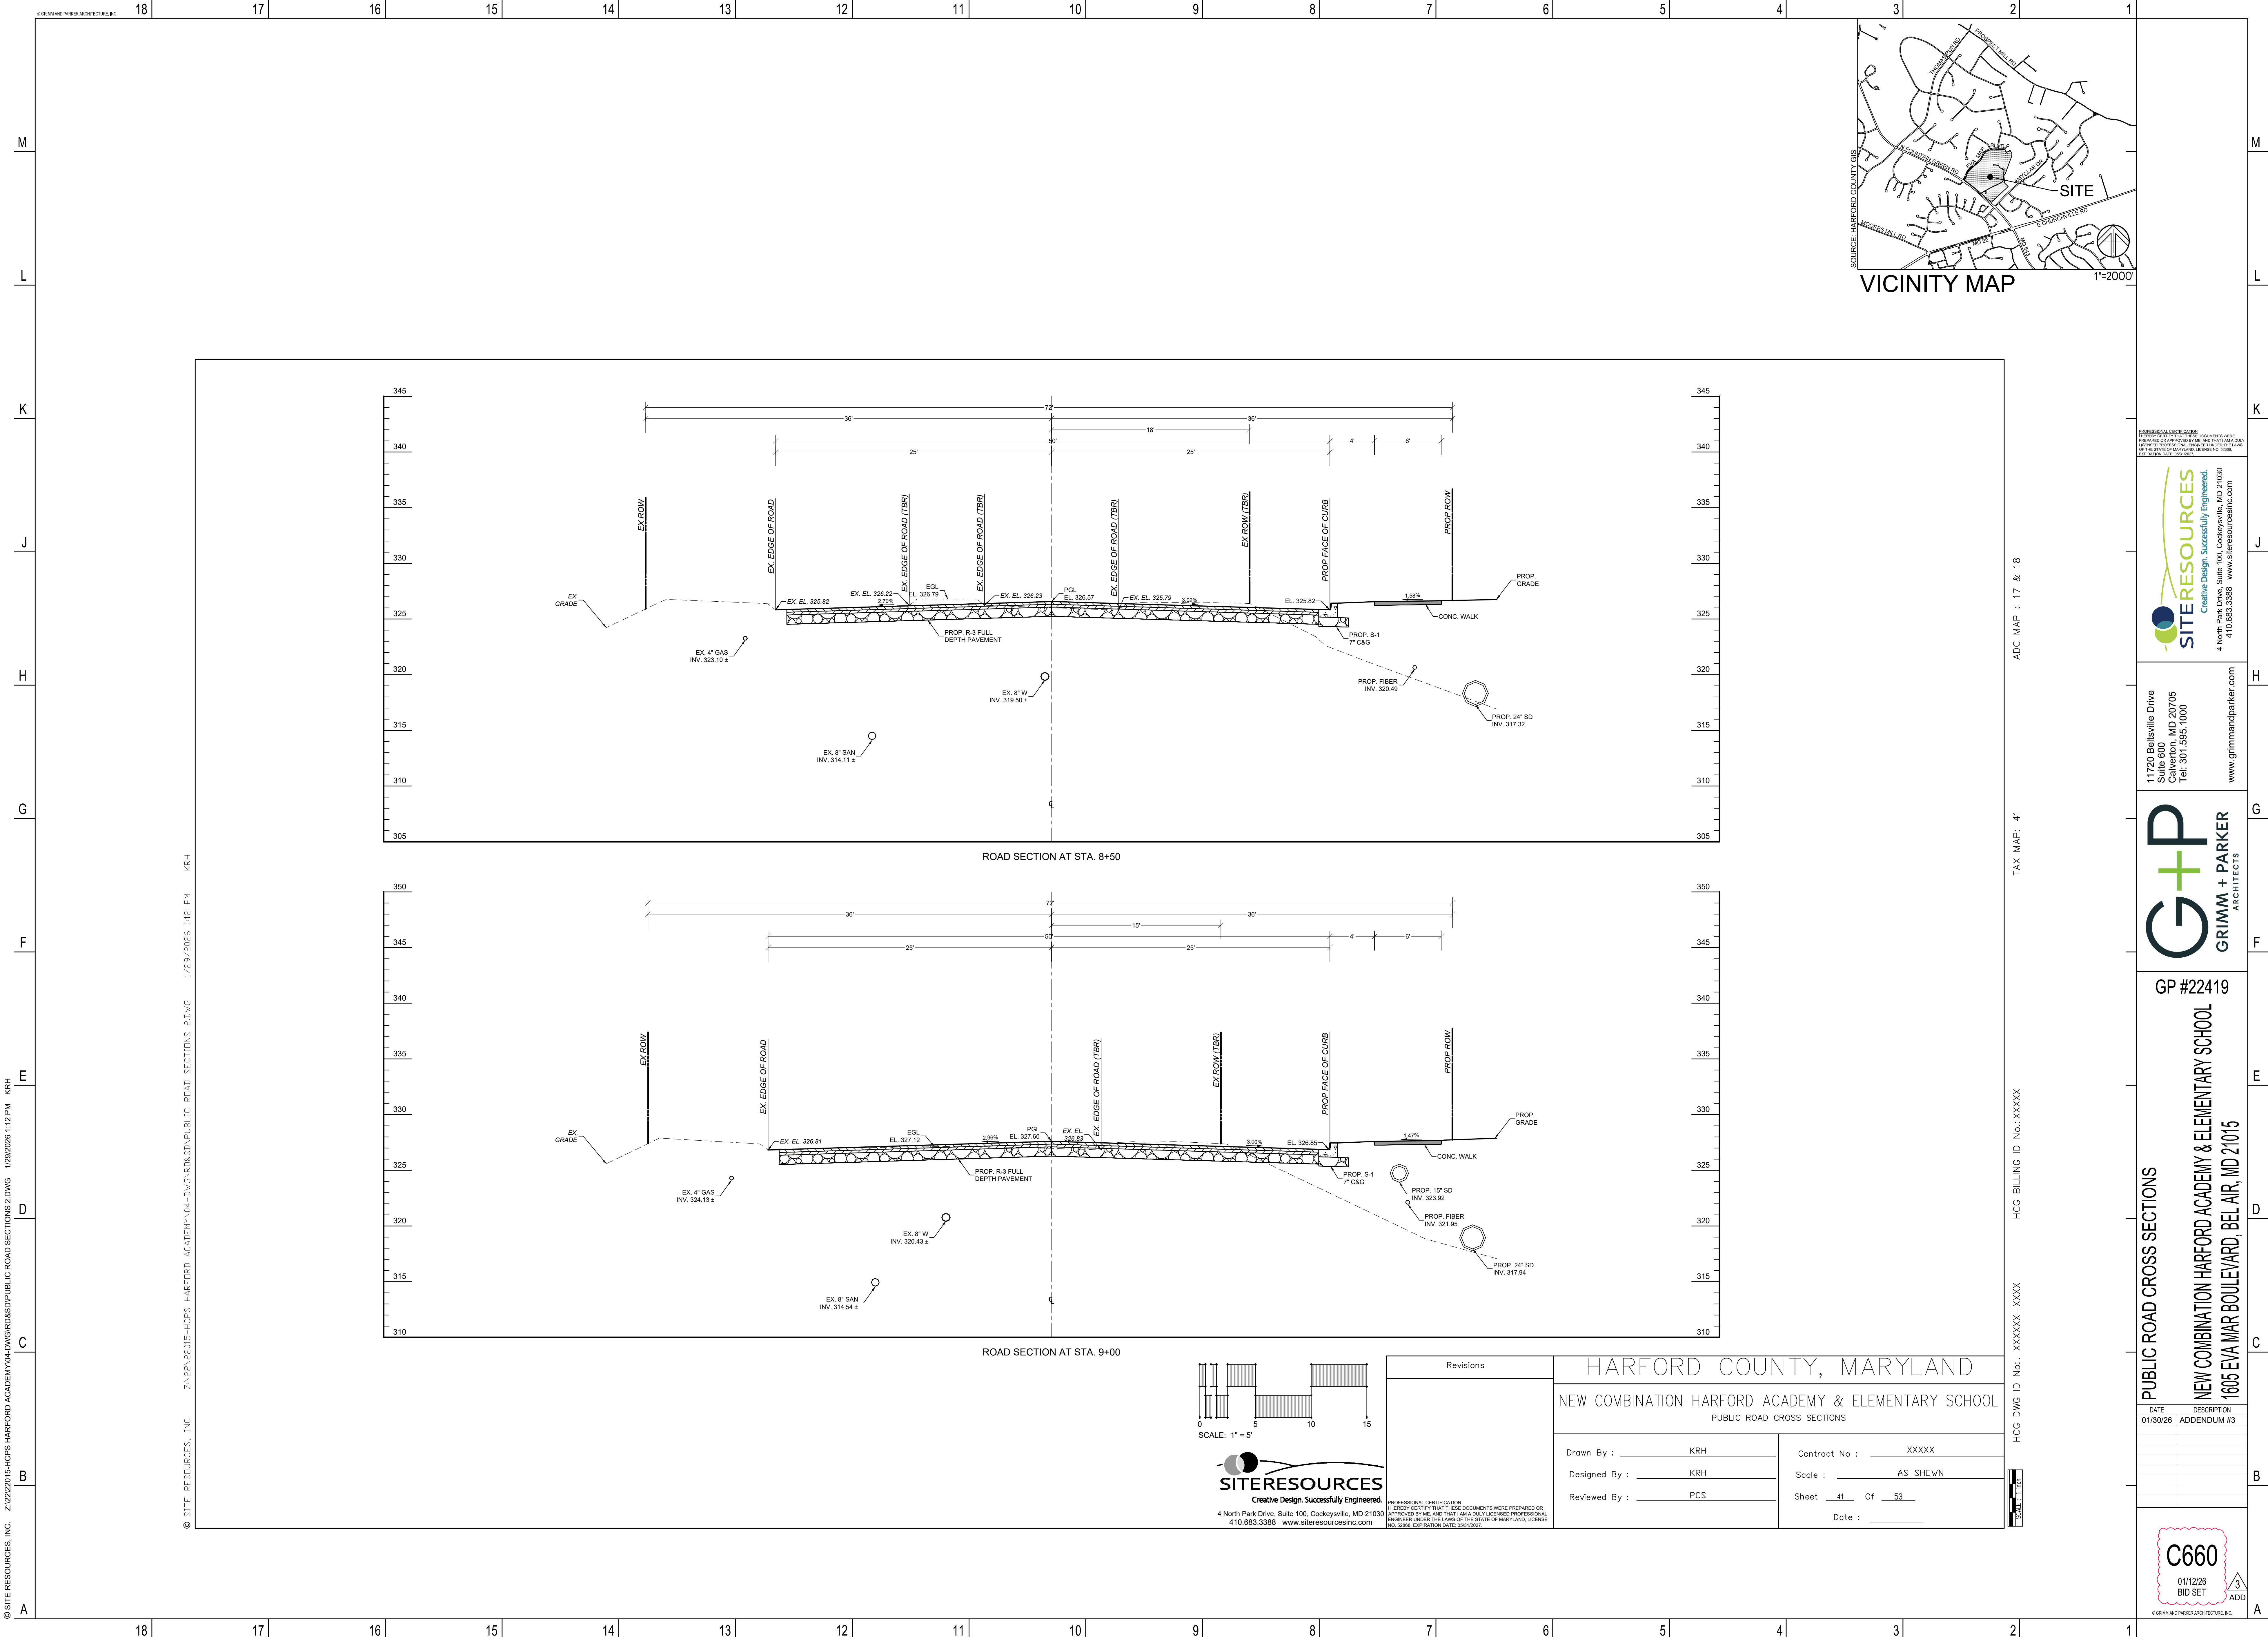

PROFESSIONAL CERTIFICATION
I HEREBY CERTIFY THAT THESE DOCUMENTS WERE
PREPARED OR APPROVED BY ME AND THAT I AM A
LICENSED PROFESSIONAL ENGINEER UNDER THE LAWS
OF THE STATE OF MARYLAND, LICENSE NO. 2000
EXPIRATION DATE: 06/30/2027

SITERESOURCES
Creative Design. Successfully Engineered.
4 North Park Drive, Suite 100, Cockeysville, MD 21030
410.683.3388 www.siteresourcesinc.com

11720 Beltsville Drive
Suite 600
Calverton, MD 20705
Tel: 301.595.1000
www.grimmandparker.com

G+P
GRIMM + PARKER
ARCHITECTS

GP #22419
PUBLIC ROAD CROSS SECTIONS
NEW COMBINATION HARFORD ACADEMY & ELEMENTARY SCHOOL
1605 EVA MAR BOULEVARD, BEL AIR, MD 21015

C660
01/12/26
BID SET
ADD

Revisions

DATE	DESCRIPTION
01/30/26	ADDENDUM #3

Drawn By : KRH
Designed By : KRH
Reviewed By : PCS


Contract No : XXXXX
Scale : AS SHOWN
Sheet 41 Of 53
Date :

HARFORD COUNTY, MARYLAND
NEW COMBINATION HARFORD ACADEMY & ELEMENTARY SCHOOL
PUBLIC ROAD CROSS SECTIONS


SCALE: 1" = 5'

SITERESOURCES
Creative Design. Successfully Engineered.
4 North Park Drive, Suite 100, Cockeysville, MD 21030
410.683.3388 www.siteresourcesinc.com

PROFESSIONAL CERTIFICATION
I HEREBY CERTIFY THAT THESE DOCUMENTS WERE PREPARED OR
APPROVED BY ME AND THAT I AM A FULLY LICENSED PROFESSIONAL
ENGINEER UNDER THE LAWS OF THE STATE OF MARYLAND, LICENSE
NO. 2000, EXPIRATION DATE: 06/30/2027.

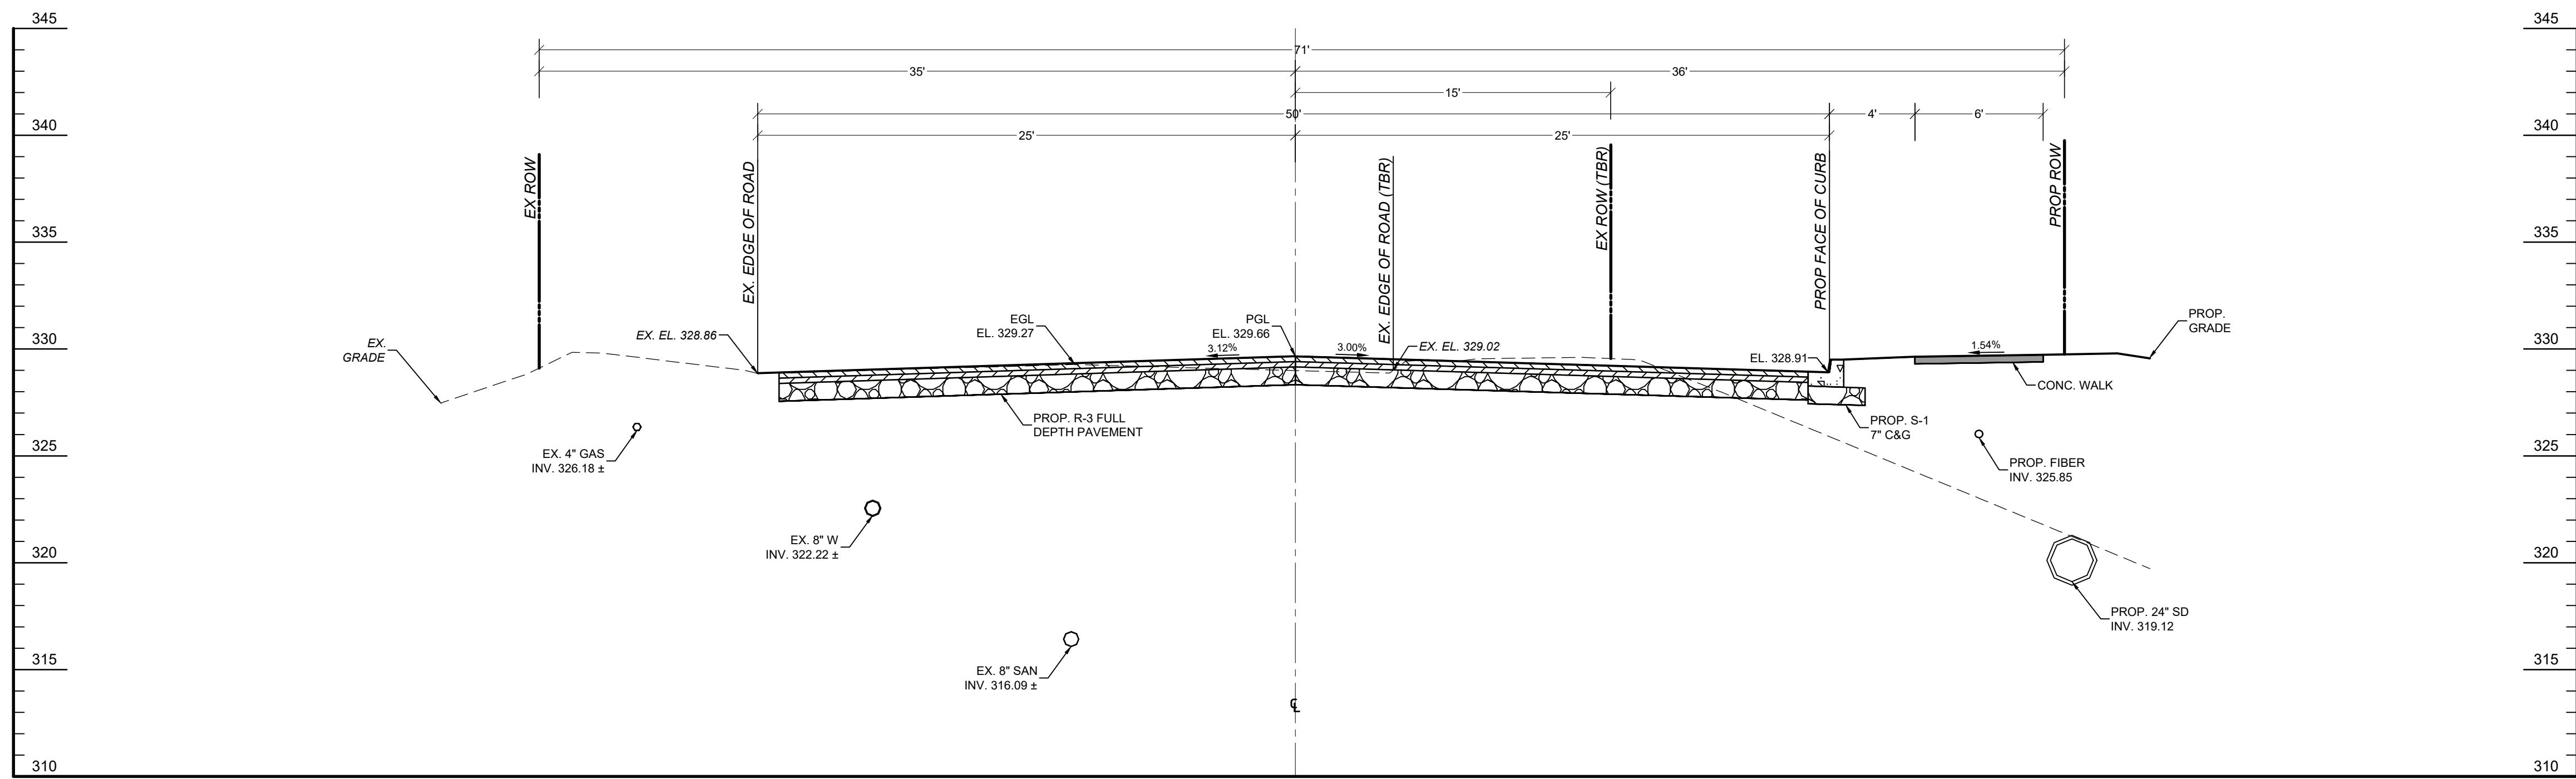


ROAD SECTION AT STA. 10+00

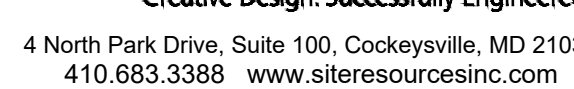

Revisions	HARFORD COUNTY, MARYLAND
	NEW COMBINATION HARFORD ACADEMY & ELEMENTARY SCHOOL PUBLIC ROAD CROSS SECTIONS
Drawn By : _____ KRH	Contract No : _____ XXXXX
Designed By : _____ KRH	Scale : _____ AS SHOWN
Reviewed By : _____ PCS	Sheet <u>42</u> Of <u>53</u>
	Date : _____

PROFESSIONAL CERTIFICATION
I HEREBY CERTIFY THAT THESE DOCUMENTS WERE PREPARED OR
APPROVED BY ME AND THAT I AM A LICENSED PROFESSIONAL
ENGINEER UNDER THE LAWS OF THE STATE OF MARYLAND LICENSE
NO. 9086 EXPIRATION DATE: 05/01/2017

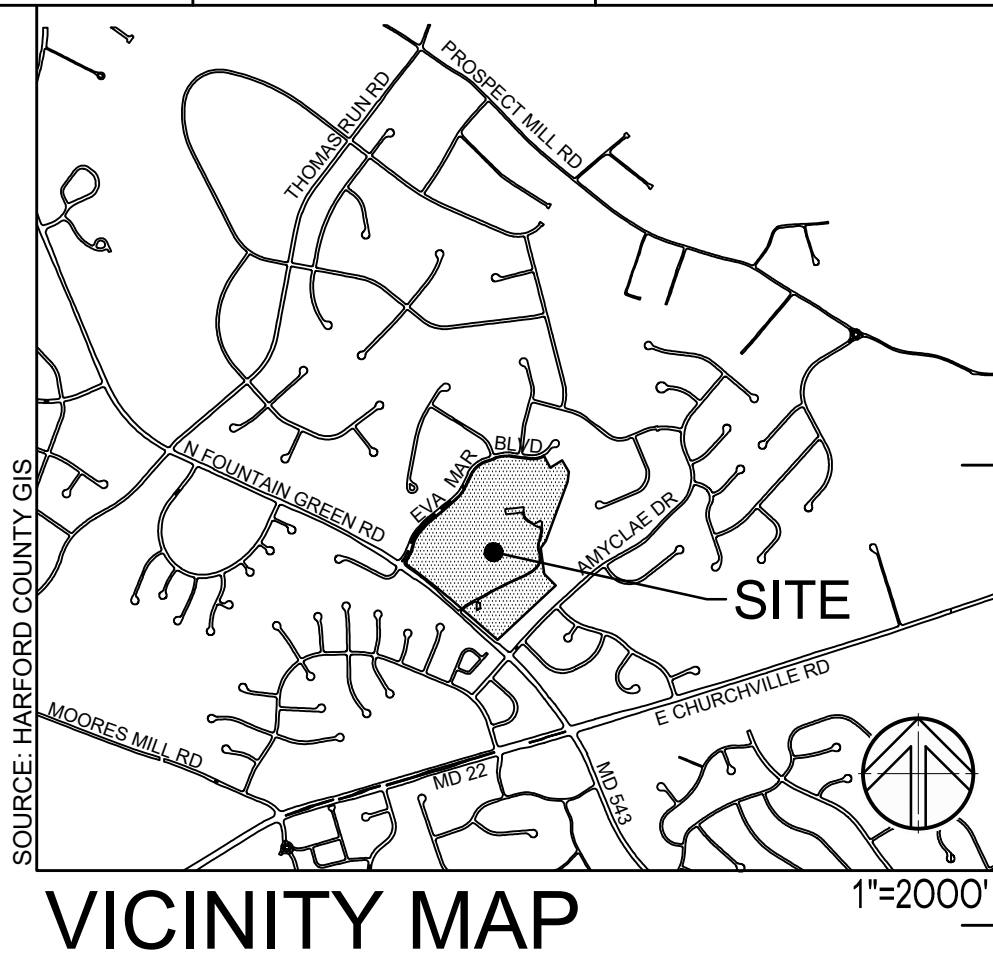

18 17 16 15 14 13 12 11 10 9 8 7 6 5 4 3 2 1

M L K J H G F E D C B A

© SITE RESOURCES, INC. Z:\22\2020\15-HCPS HARFORD ACADEMY\04-DWG\RD&SD\PUBLIC ROAD SECTIONS 2.DWG 1/28/2026 1:13 PM KRH

© SITE RESOURCES, INC. Z:\22\2020\15-HCPS HARFORD ACADEMY\04-DWG\RD&SD\PUBLIC ROAD SECTIONS 2.DWG 1/29/2026 1:13 PM KRH

SCALE: 1" = 5'

SITERESOURCES
Creative Design. Successfully Engineered.
4 North Park Drive, Suite 100, Cockeysville, MD 21030
410.683.3388 www.siteresourcesinc.com

Revisions		HARFORD COUNTY, MARYLAND	
		NEW COMBINATION HARFORD ACADEMY & ELEMENTARY SCHOOL	
		PUBLIC ROAD CROSS SECTIONS	
Drawn By : KRH		Contract No : XXXXX	
Designed By : KRH		Scale : AS SHOWN	
Reviewed By : PCS		Sheet 44 Of 53	
		Date :	

HCG DWG ID No.: XXXXXX-XXXX HCG BILLING ID No.: XXXXX ADC MAP : 17 & 18 TAX MAP: 41

PROFESSIONAL CERTIFICATION
I HEREBY CERTIFY THAT THESE DOCUMENTS WERE PREPARED OR APPROVED BY ME, AND THAT I AM A FULLY LICENSED PROFESSIONAL ENGINEER UNDER THE LAWS OF THE STATE OF MARYLAND, LICENSE NO. 3386, EXPIRATION DATE: 06/30/2027.

SITERESOURCES
Creative Design. Successfully Engineered.
4 North Park Drive, Suite 100, Cockeysville, MD 21030
410.683.3388 www.siteresourcesinc.com

11720 Beltsville Drive
Suite 600
Calverton, MD 20705
Tel: 301.595.1000
www.grimmandparker.com

GRIMM + PARKER
ARCHITECTS

GP #22419

PUBLIC ROAD CROSS SECTIONS

NEW COMBINATION HARFORD ACADEMY & ELEMENTARY SCHOOL

1605 EVA MAR BOULEVARD, BEL AIR, MD 21015


C663

01/12/26
BID SET

3
ADD

18 17 16 15 14 13 12 11 10 9 8 7 6 5 4 3 2 1

M L K J H G F E D C B A

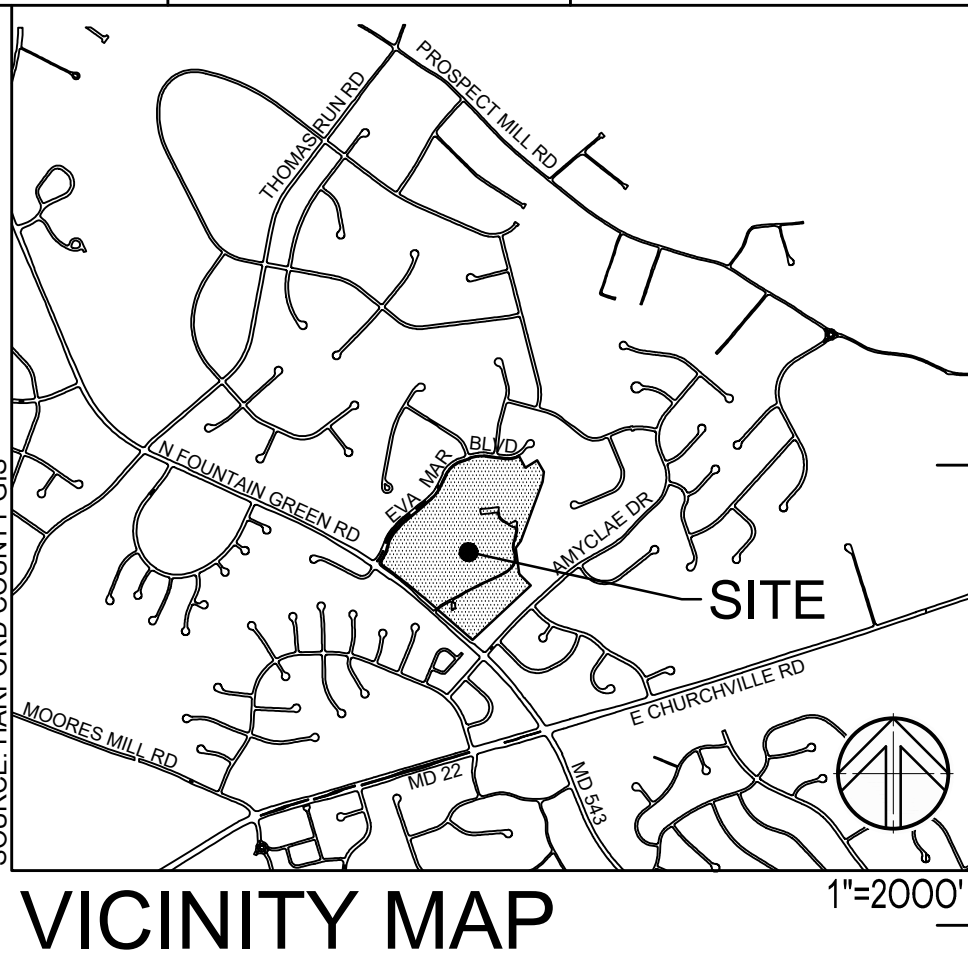

18 17 16 15 14 13 12 11 10 9 8 7 6 5 4 3 2 1

M L K J H G F E D C B A

© SITE RESOURCES, INC. Z:\22\2020\15\HCP\HARFORD ACADEMY\04-DWG\RD&SD\PUBLIC ROAD SECTIONS 2.DWG 1/29/2026 1:13 PM KRH

© SITE RESOURCES, INC. Z:\22\2020\15\HCP\HARFORD ACADEMY\04-DWG\RD&SD\PUBLIC ROAD SECTIONS 2.DWG 1/29/2026 1:13 PM KRH

Revisions

DATE	DESCRIPTION
01/30/26	ADDENDUM #3

Drawn By : KRH
Designed By : KRH
Reviewed By : PCS

Contract No : XXXXX
Scale : AS SHOWN
Sheet 45 Of 53
Date :

SCALE: 1" = 5'

SITERESOURCES
Creative Design. Successfully Engineered.
4 North Park Drive, Suite 100, Cockeysville, MD 21030
410.683.3388 www.siteresourcesinc.com

PROFESSIONAL CERTIFICATION
I HEREBY CERTIFY THAT THESE DOCUMENTS WERE PREPARED OR
APPROVED BY ME, AND THAT I AM A FULLY LICENSED PROFESSIONAL
ENGINEER UNDER THE LAWS OF THE STATE OF MARYLAND, LICENSE
NO. 3286, EXPIRATION DATE: 06/30/2027.

ADC MAP : 17 & 18

TAX MAP: 41

HCG BILLING ID No.: XXXXX

HCG DWG ID No.: XXXXXX-XXXX

PROFESSIONAL CERTIFICATION
I HEREBY CERTIFY THAT THESE DOCUMENTS WERE
PREPARED OR APPROVED BY ME, AND THAT I AM A FULLY
LICENSED PROFESSIONAL ENGINEER UNDER THE LAWS
OF THE STATE OF MARYLAND, LICENSE NO. 3286,
EXPIRATION DATE: 06/30/2027.

SITERESOURCES
Creative Design. Successfully Engineered.
4 North Park Drive, Suite 100, Cockeysville, MD 21030
410.683.3388 www.siteresourcesinc.com

11720 Beltsville Drive
Suite 600
Calverton, MD 20705
Tel: 301.595.1000
www.grimmandparker.com

G+P
GRIMM + PARKER
ARCHITECTS


GP #22419

PUBLIC ROAD CROSS SECTIONS
NEW COMBINATION HARFORD ACADEMY & ELEMENTARY SCHOOL
1605 EVA MAR BOULEVARD, BEL AIR, MD 21015

DATE	DESCRIPTION
01/30/26	ADDENDUM #3

C664
01/12/26
BID SET
ADD


© GRIMM AND PARKER ARCHITECTURE, INC.

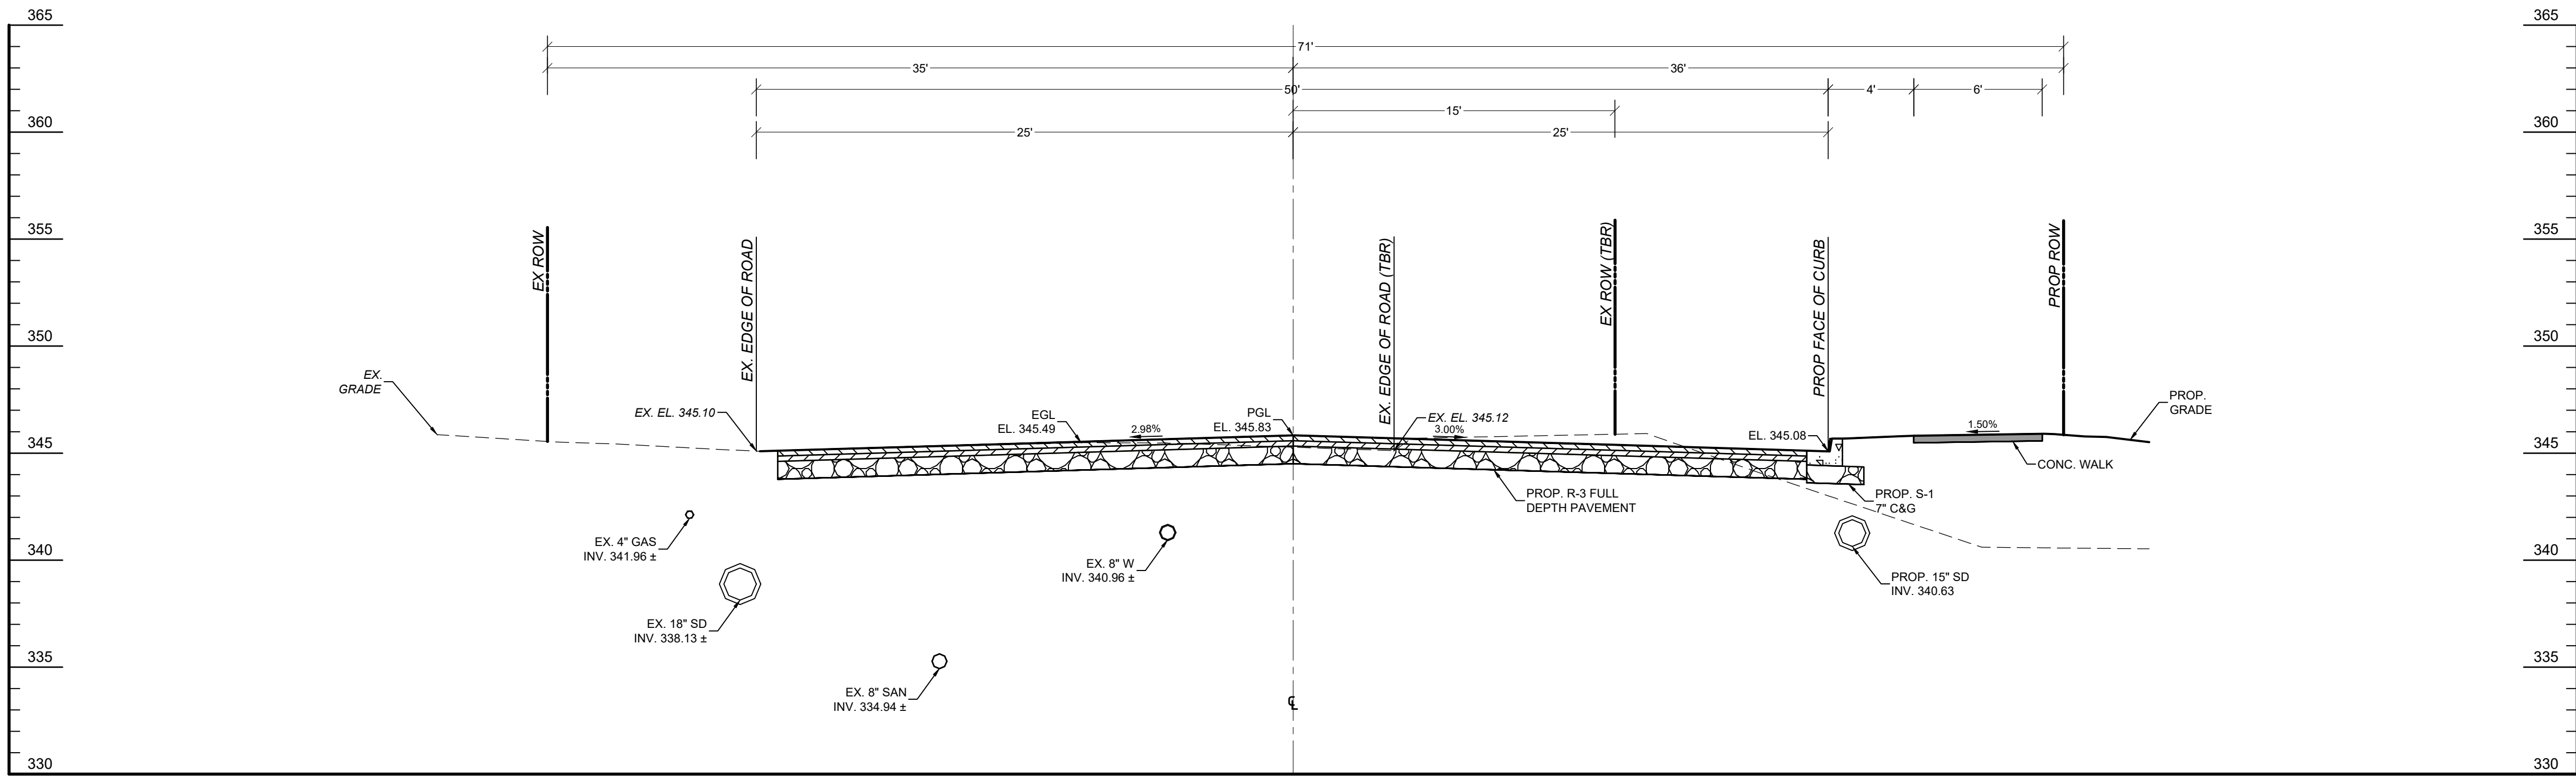

ROAD SECTION AT STA. 14+00



Revisions	HARFORD COUNTY, MARYLAND	
	NEW COMBINATION HARFORD ACADEMY & ELEMENTARY SCHOOL PUBLIC ROAD CROSS SECTIONS	
	Drawn By : _____ KRH	Contract No : _____ XXXXX
	Designed By : _____ KRH	Scale : _____ AS SHOWN
	Reviewed By : _____ PCS	Sheet ____ <u>46</u> ____ Of ____ <u>53</u> ____
		Date : _____
PROFESSIONAL CERTIFICATION I HEREBY CERTIFY THAT THESE DOCUMENTS WERE PREPARED OR APPROVED BY ME, AND THAT I AM A FULLY LICENSED PROFESSIONAL ENGINEER UNDER THE LAWS OF THE STATE OF MARYLAND. LICENSE NO. _____ EXPIRATION DATE: _____(MM/DD/YYYY)		

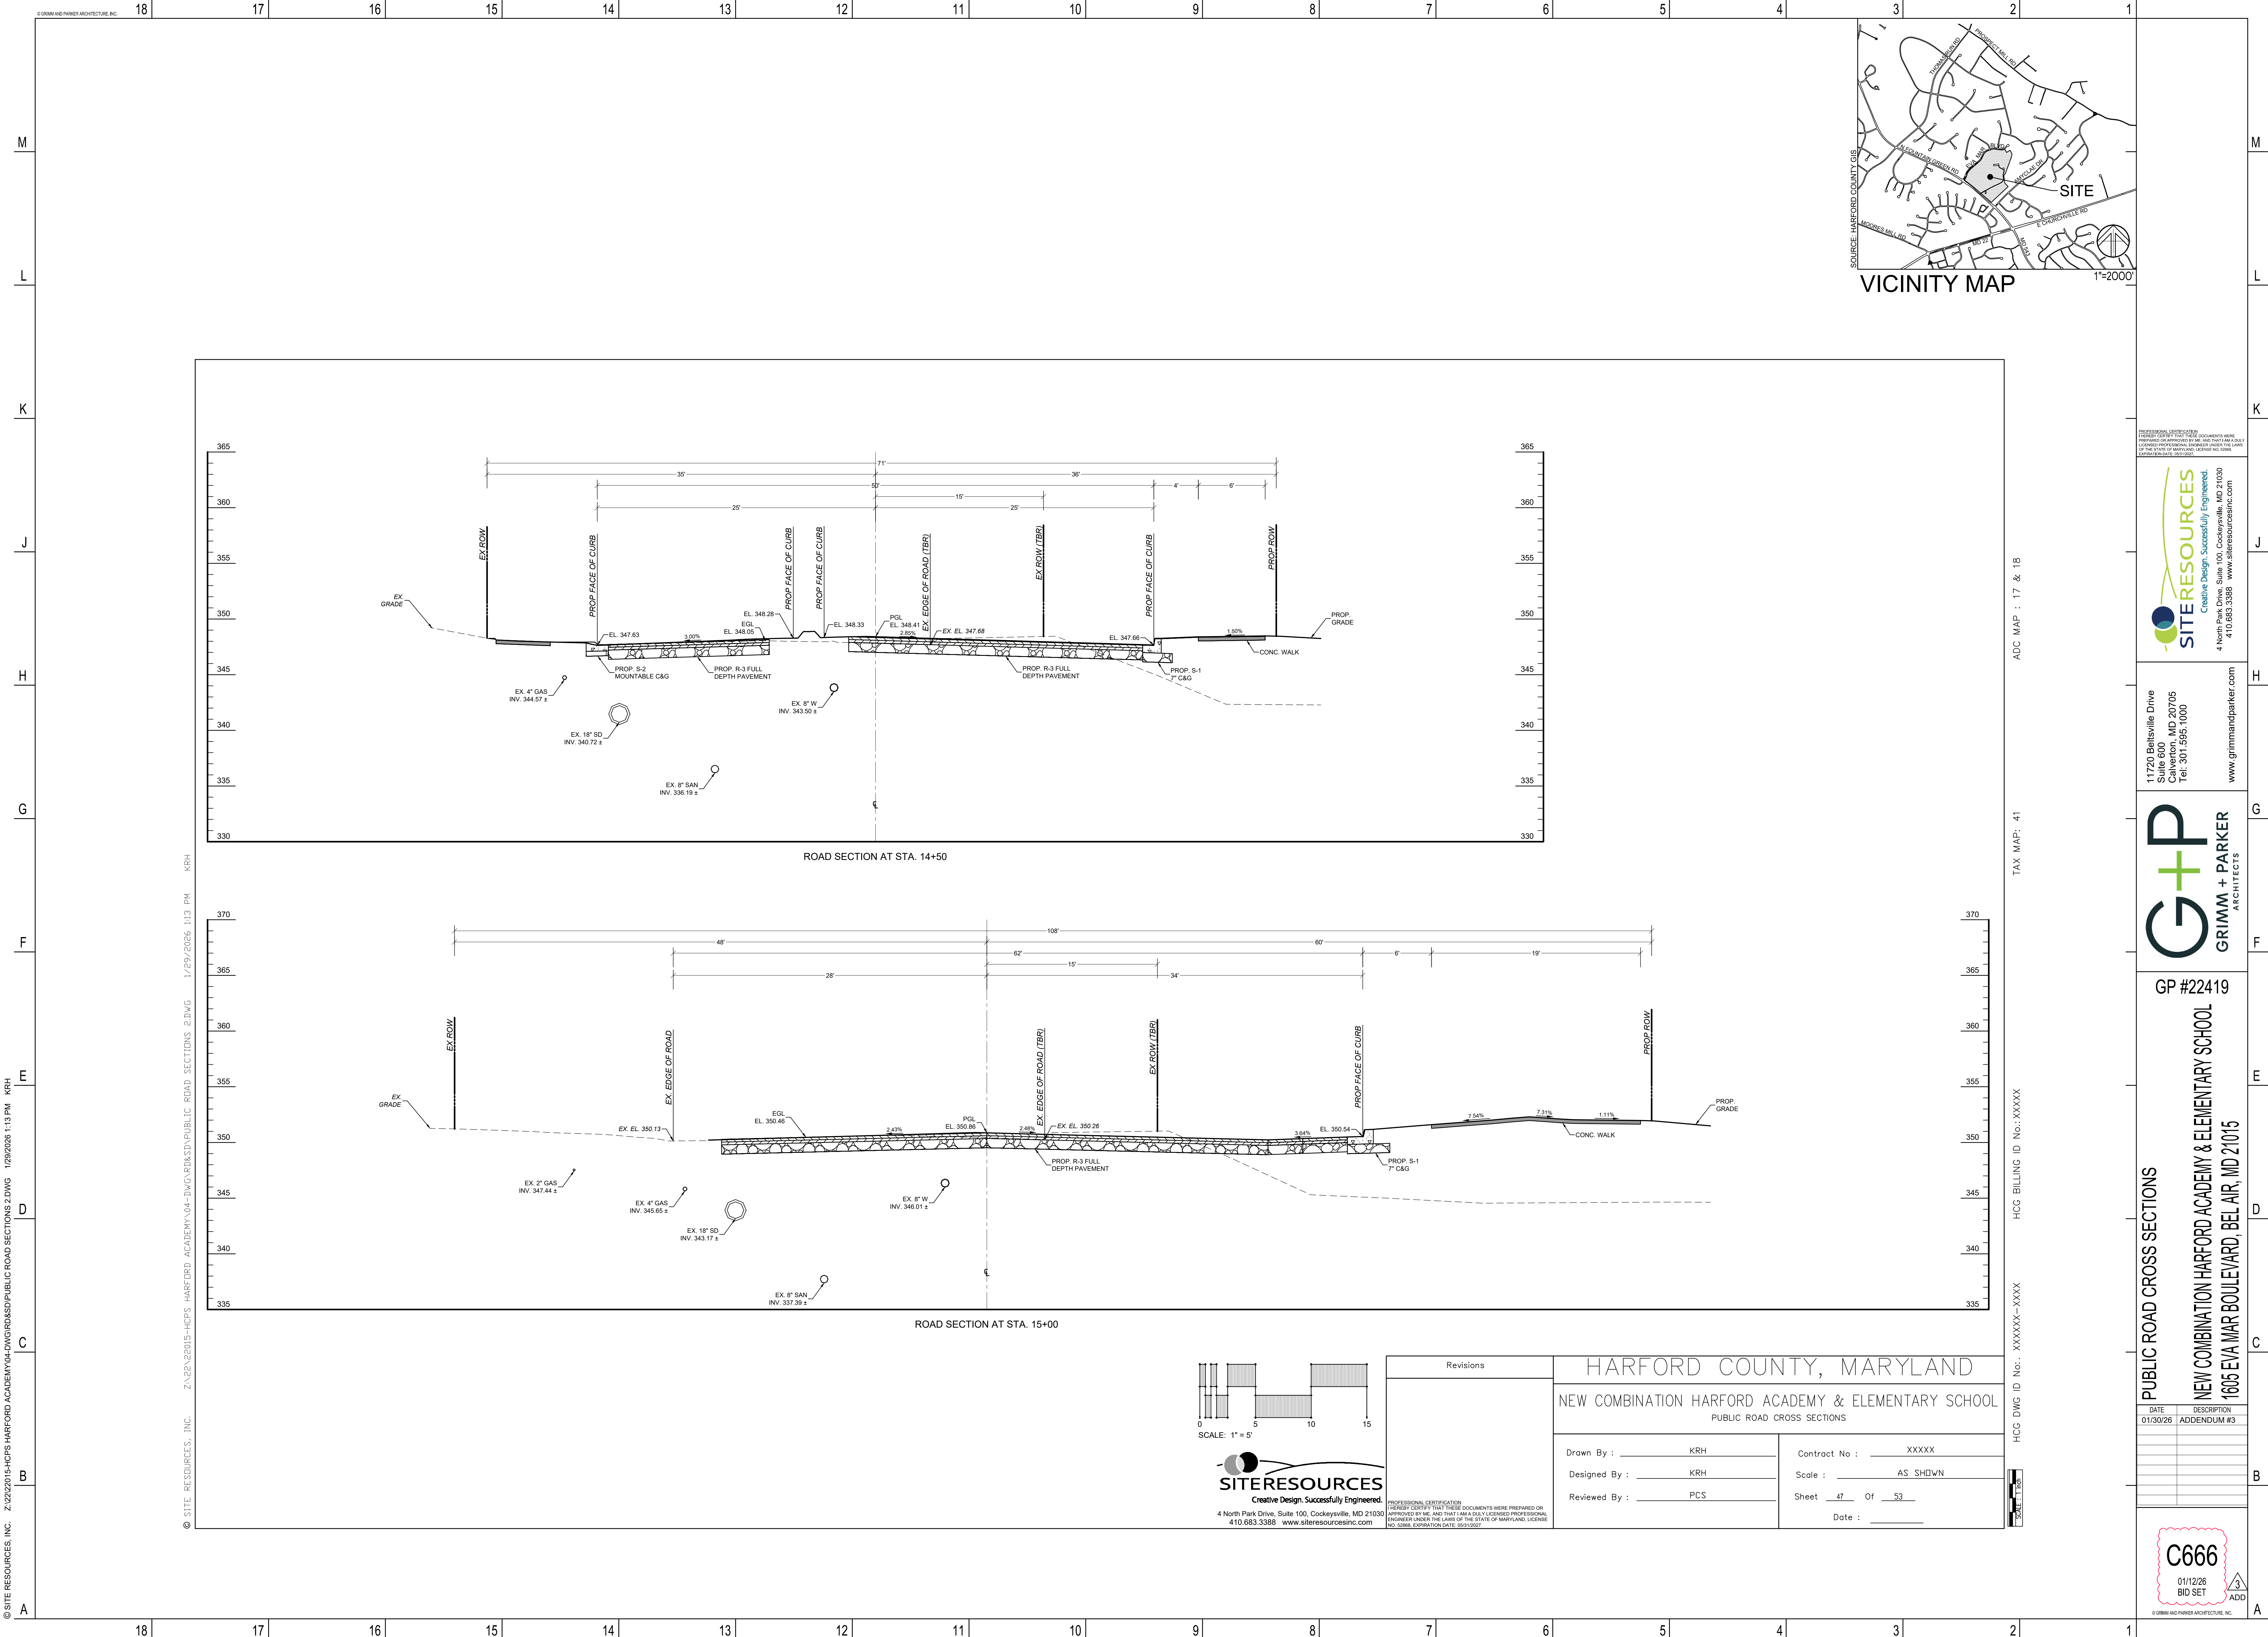


© GRIMM AND PARKER ARCHITECTURE, INC. 18 17 16 15 14 13 12 11 10 9 8 7 6 5 4 3 2 1

M L K J H G F E D C B A

© SITE RESOURCES, INC. Z:\22\2020\15-HCPS HARFORD ACADEMY\04-DWG\RD&SD\PUBLIC ROAD SECTIONS 2.DWG 1/29/2026 1:13 PM KRH

18 17 16 15 14 13 12 11 10 9 8 7 6 5 4 3 2 1

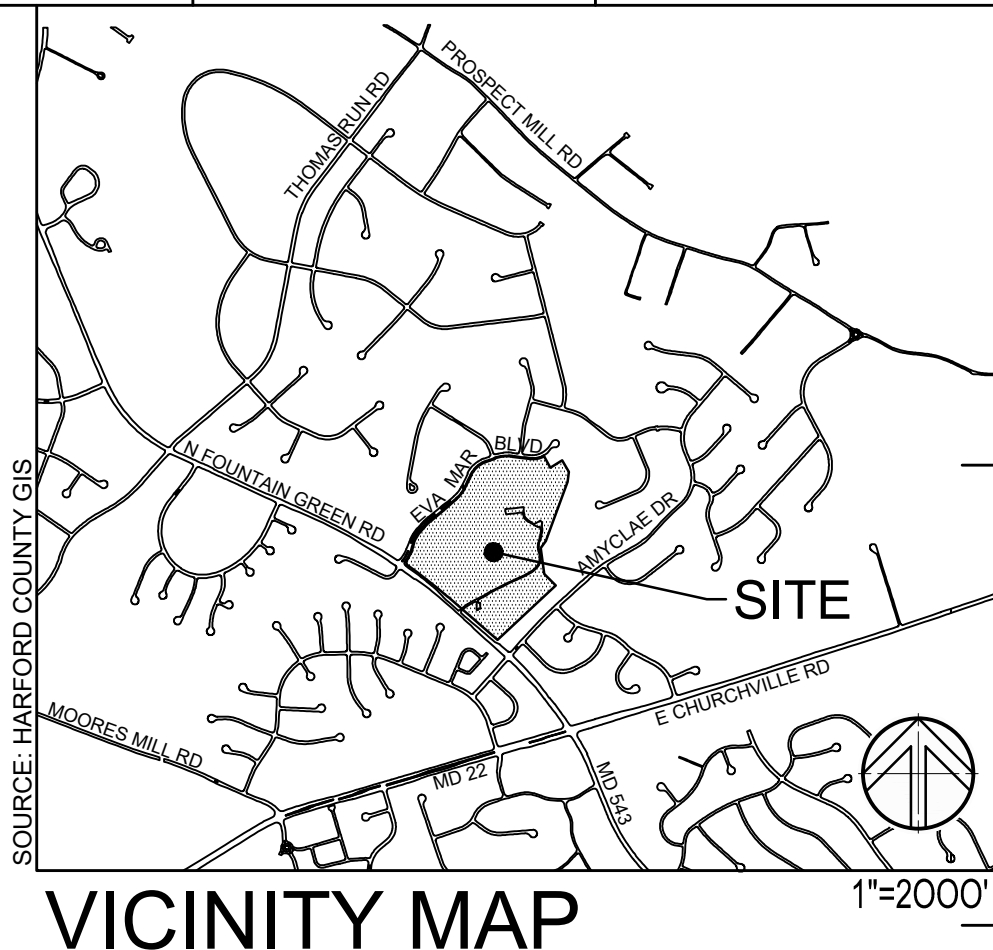

PROFESSIONAL CERTIFICATION
I HEREBY CERTIFY THAT THESE DOCUMENTS WERE
PREPARED OR APPROVED BY ME AND THAT I AM A
LICENSED PROFESSIONAL ENGINEER UNDER THE LAWS
OF THE STATE OF MARYLAND, LICENSE NO. 2000
EXPIRATION DATE: 06/30/2027



11720 Beltsville Drive
Suite 600
Calverton, MD 20705
Tel: 301.595.1000
www.grimmandparker.com




GP #22419

PUBLIC ROAD CROSS SECTIONS
NEW COMBINATION HARFORD ACADEMY & ELEMENTARY SCHOOL
1605 EVA MAR BOULEVARD, BEL AIR, MD 21015

DATE	DESCRIPTION
01/30/26	ADDENDUM #3

C666
01/12/26
BID SET
ADD

© GRIMM AND PARKER ARCHITECTURE, INC.

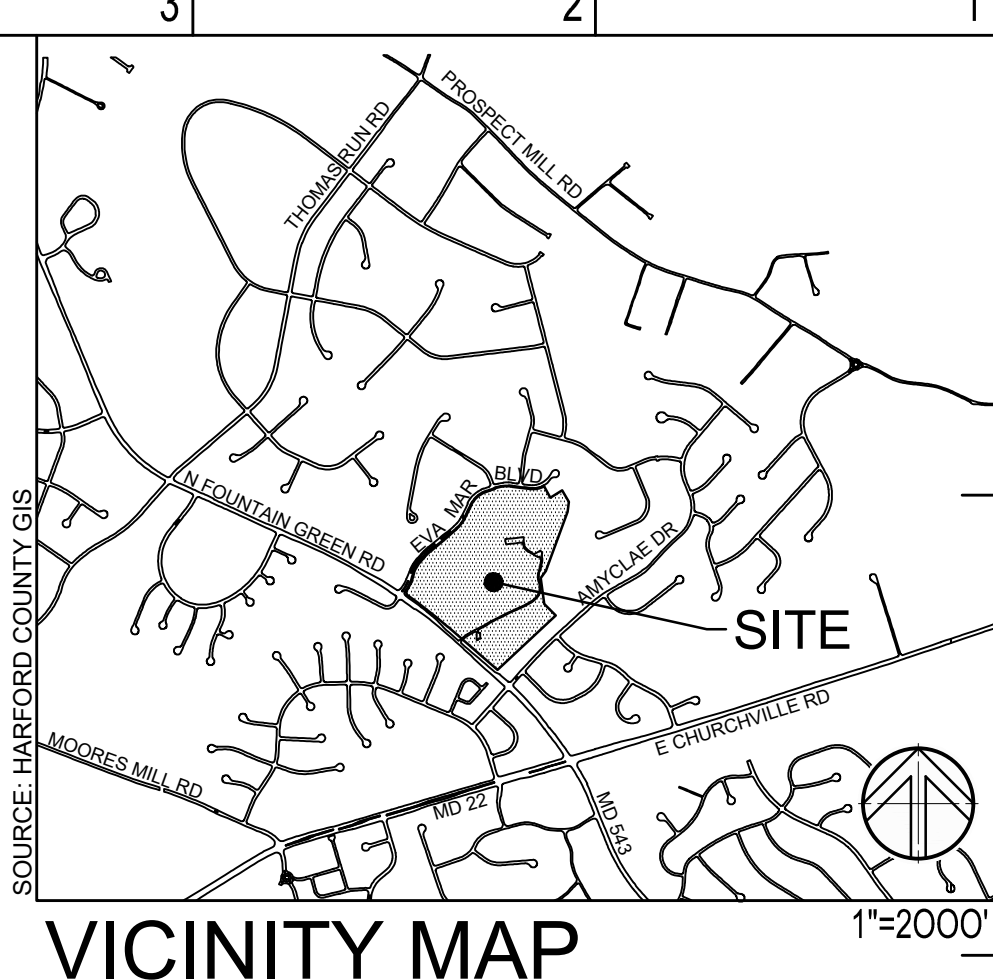

PROFESSIONAL CERTIFICATION
I HEREBY CERTIFY THAT THESE DOCUMENTS WERE
PREPARED OR APPROVED BY ME AND THAT I AM A
LICENSED PROFESSIONAL ENGINEER UNDER THE LAWS
OF THE STATE OF MARYLAND, LICENSE NO. 1000
EXPIRATION DATE: 06/30/2027

SITERESOURCES
Creative Design. Successfully Engineered.
4 North Park Drive, Suite 100, Cockeysville, MD 21030
410.683.3388 www.siteresourcesinc.com

11720 Beltsville Drive
Suite 600
Calverton, MD 20705
Tel: 301.595.1000
www.grimmandparker.com

G+P
GRIMM + PARKER
ARCHITECTS


GP #22419

PUBLIC ROAD CROSS SECTIONS
NEW COMBINATION HARFORD ACADEMY & ELEMENTARY SCHOOL
1605 EVA MAR BOULEVARD, BEL AIR, MD 21015


DATE	DESCRIPTION
01/30/26	ADDENDUM #3

C667
01/12/26
BID SET
ADD

© GRIMM AND PARKER ARCHITECTURE, INC.

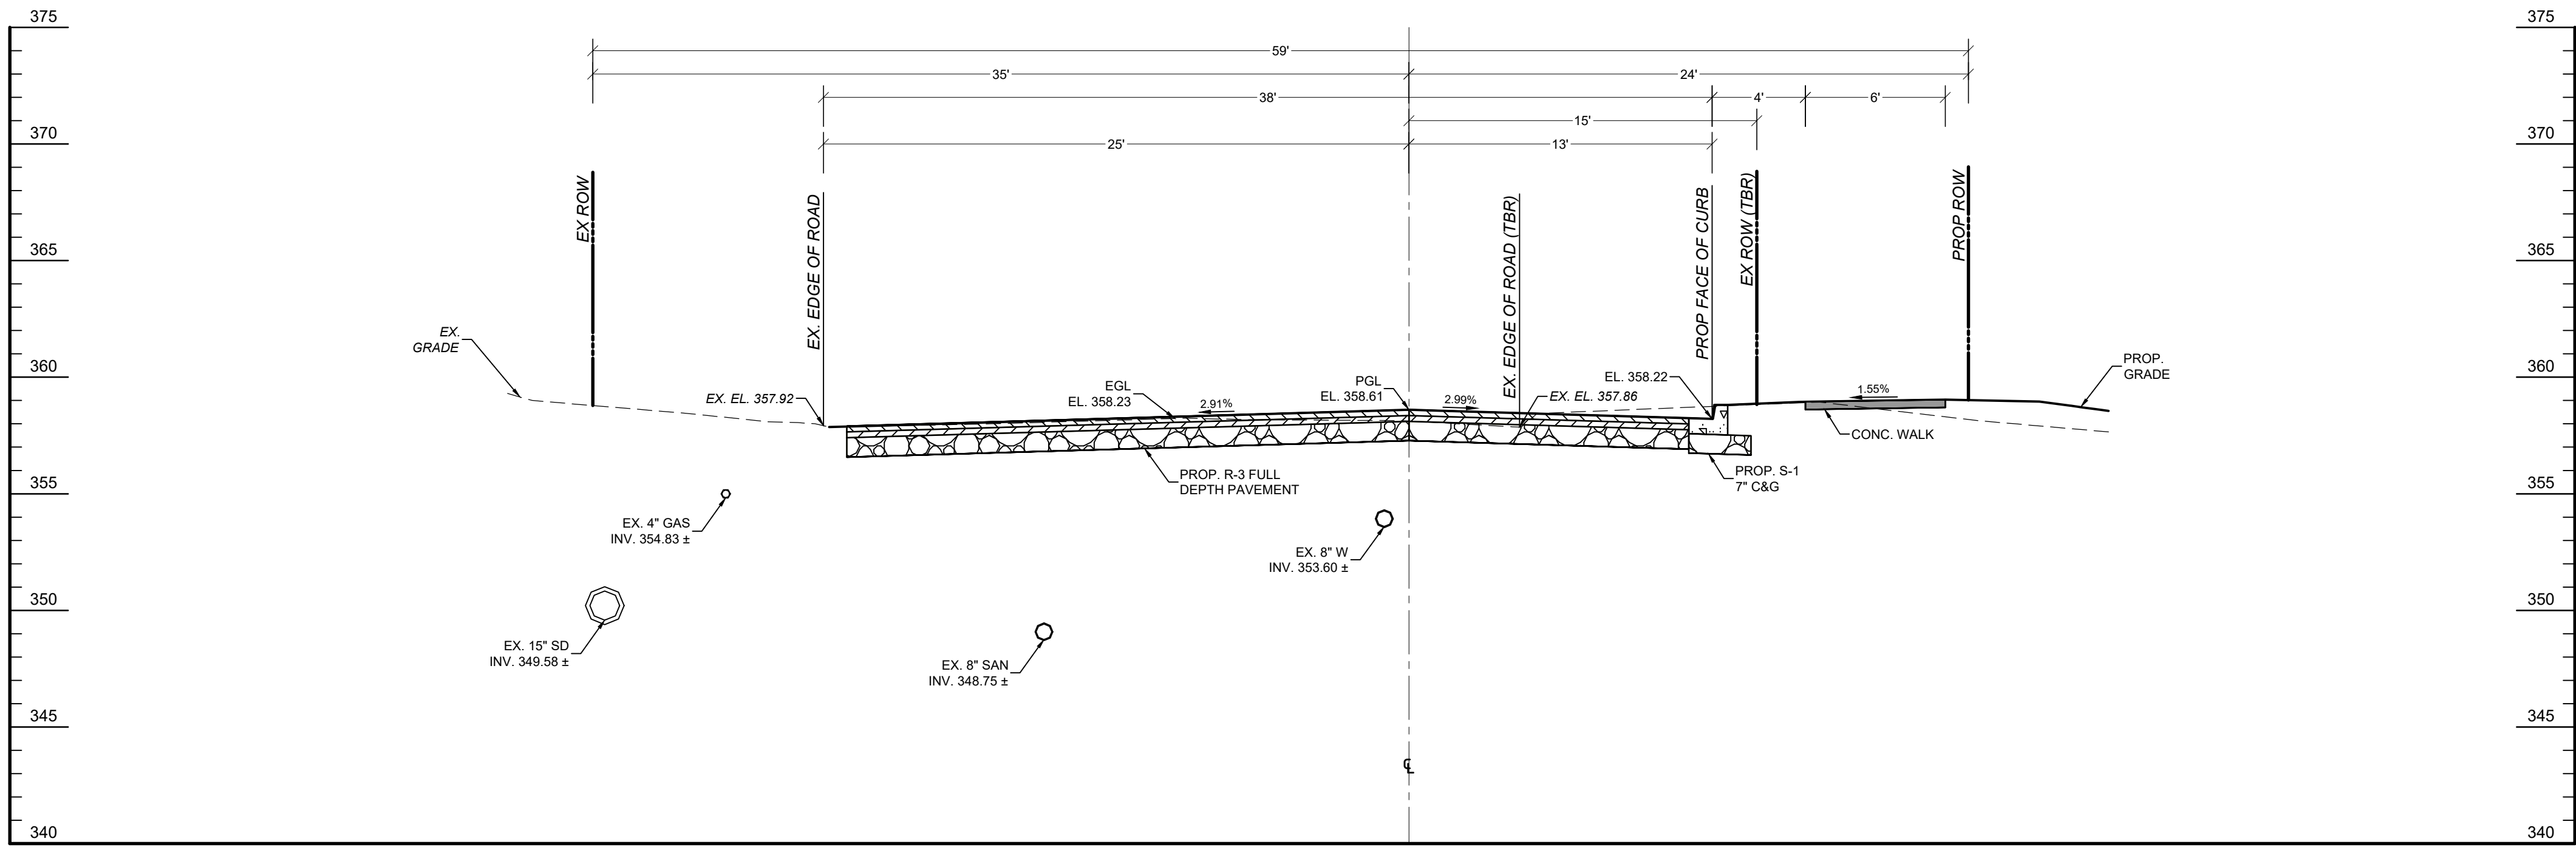

ROAD SECTION AT STA. 16+50

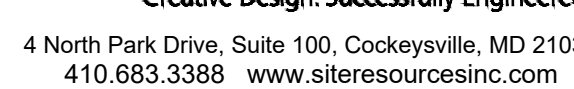


Revisions	HARFORD COUNTY, MARYLAND	
	NEW COMBINATION HARFORD ACADEMY & ELEMENTARY SCHOOL PUBLIC ROAD CROSS SECTIONS	
	Drawn By : _____ KRH	Contract No : _____ XXXXX
	Designed By : _____ KRH	Scale : _____ AS SHOWN
	Reviewed By : _____ PCS	Sheet <u>49</u> Of <u>53</u>
		Date : _____

PROFESSIONAL CERTIFICATION
I HEREBY CERTIFY THAT THESE DOCUMENTS WERE PREPARED OR
APPROVED BY ME AND THAT I AM A LICENSED PROFESSIONAL
ENGINEER UNDER THE LAWS OF THE STATE OF MARYLAND LICENSE
NO. 80686 EXPIRATION DATE: 05/01/2027

HCG DWG ID No: - XXXXXX-XXXX

GP #22419

1605 EVA MAR BOUI EVARD BEI AR MD 21015

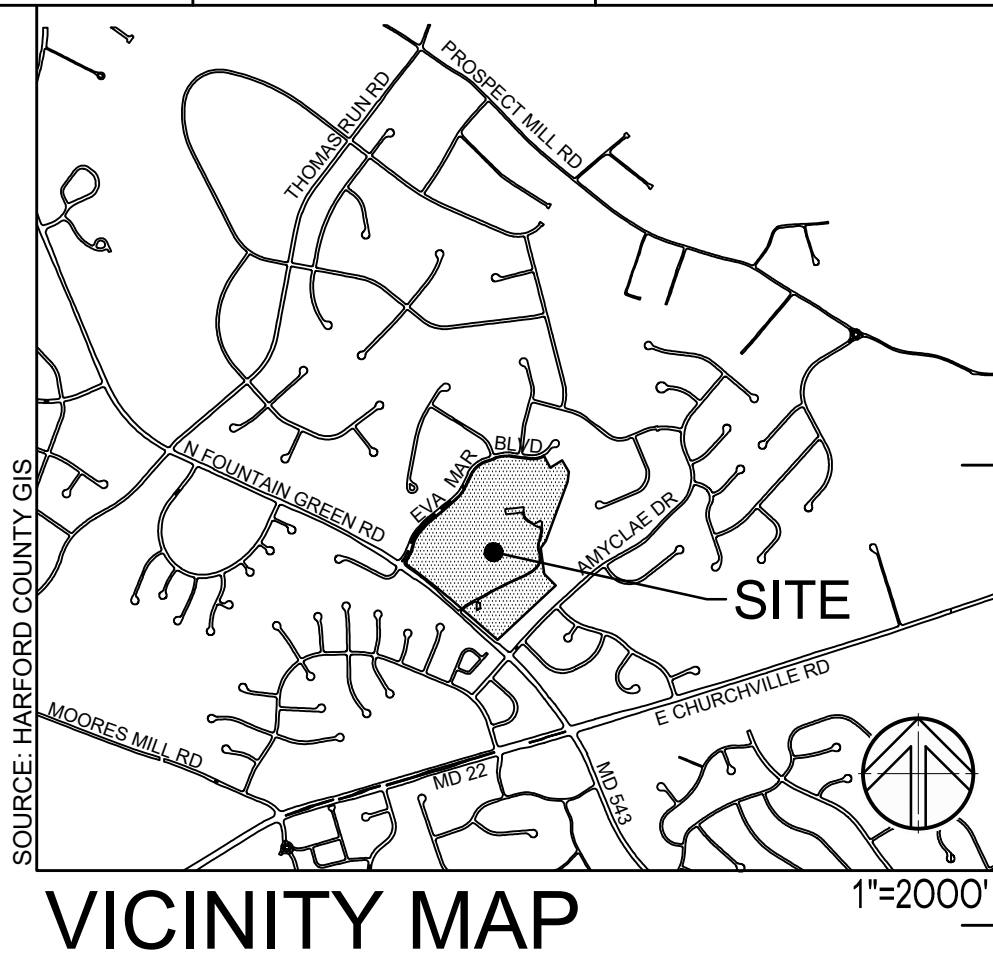

18 17 16 15 14 13 12 11 10 9 8 7 6 5 4 3 2 1

M L K J H G F E D C B A

© SITE RESOURCES, INC. Z:\22\2020\15-HCPS HARFORD ACADEMY\04-DWG\RD&SD\PUBLIC ROAD SECTIONS 2.DWG 1/29/2026 1:14 PM KRH

ROAD SECTION AT STA. 17+00

ROAD SECTION AT STA. 17+50

PROFESSIONAL CERTIFICATION
I HEREBY CERTIFY THAT THESE DOCUMENTS WERE PREPARED OR
APPROVED BY ME, AND THAT I AM A FULLY LICENSED PROFESSIONAL
ENGINEER UNDER THE LAWS OF THE STATE OF MARYLAND, LICENSE
NO. 3286, EXPIRATION DATE: 06/30/2027.

Revisions	

HARFORD COUNTY, MARYLAND

NEW COMBINATION HARFORD ACADEMY & ELEMENTARY SCHOOL

PUBLIC ROAD CROSS SECTIONS

Drawn By : KRH	Contract No : XXXXX
Designed By : KRH	Scale : AS SHOWN
Reviewed By : PCS	Sheet 50 Of 53
Date :	

© SITE RESOURCES, INC. Z:\22\2020\15-HCPS HARFORD ACADEMY\04-DWG\RD&SD\PUBLIC ROAD SECTIONS 2.DWG 1/29/2026 1:14 PM KRH

PROFESSIONAL CERTIFICATION
I HEREBY CERTIFY THAT THESE DOCUMENTS WERE
PREPARED OR APPROVED BY ME, AND THAT I AM A FULLY
LICENSED PROFESSIONAL ENGINEER UNDER THE LAWS
OF THE STATE OF MARYLAND, LICENSE NO. 3286,
EXPIRATION DATE: 06/30/2027.

4 North Park Drive, Suite 100, Cockeysville, MD 21030
410.683.3388 www.siteresourcesinc.com

11720 Beltsville Drive
Suite 600
Calverton, MD 20705
Tel: 301.595.1000
www.grimmandparker.com

GRIMM + PARKER
ARCHITECTS

GP #22419


NEW COMBINATION HARFORD ACADEMY & ELEMENTARY SCHOOL

1605 EVA MAR BOULEVARD, BEL AIR, MD 21015

DATE	DESCRIPTION
01/30/26	ADDENDUM #3

01/12/26
ADD

© GRIMM AND PARKER ARCHITECTURE, INC.

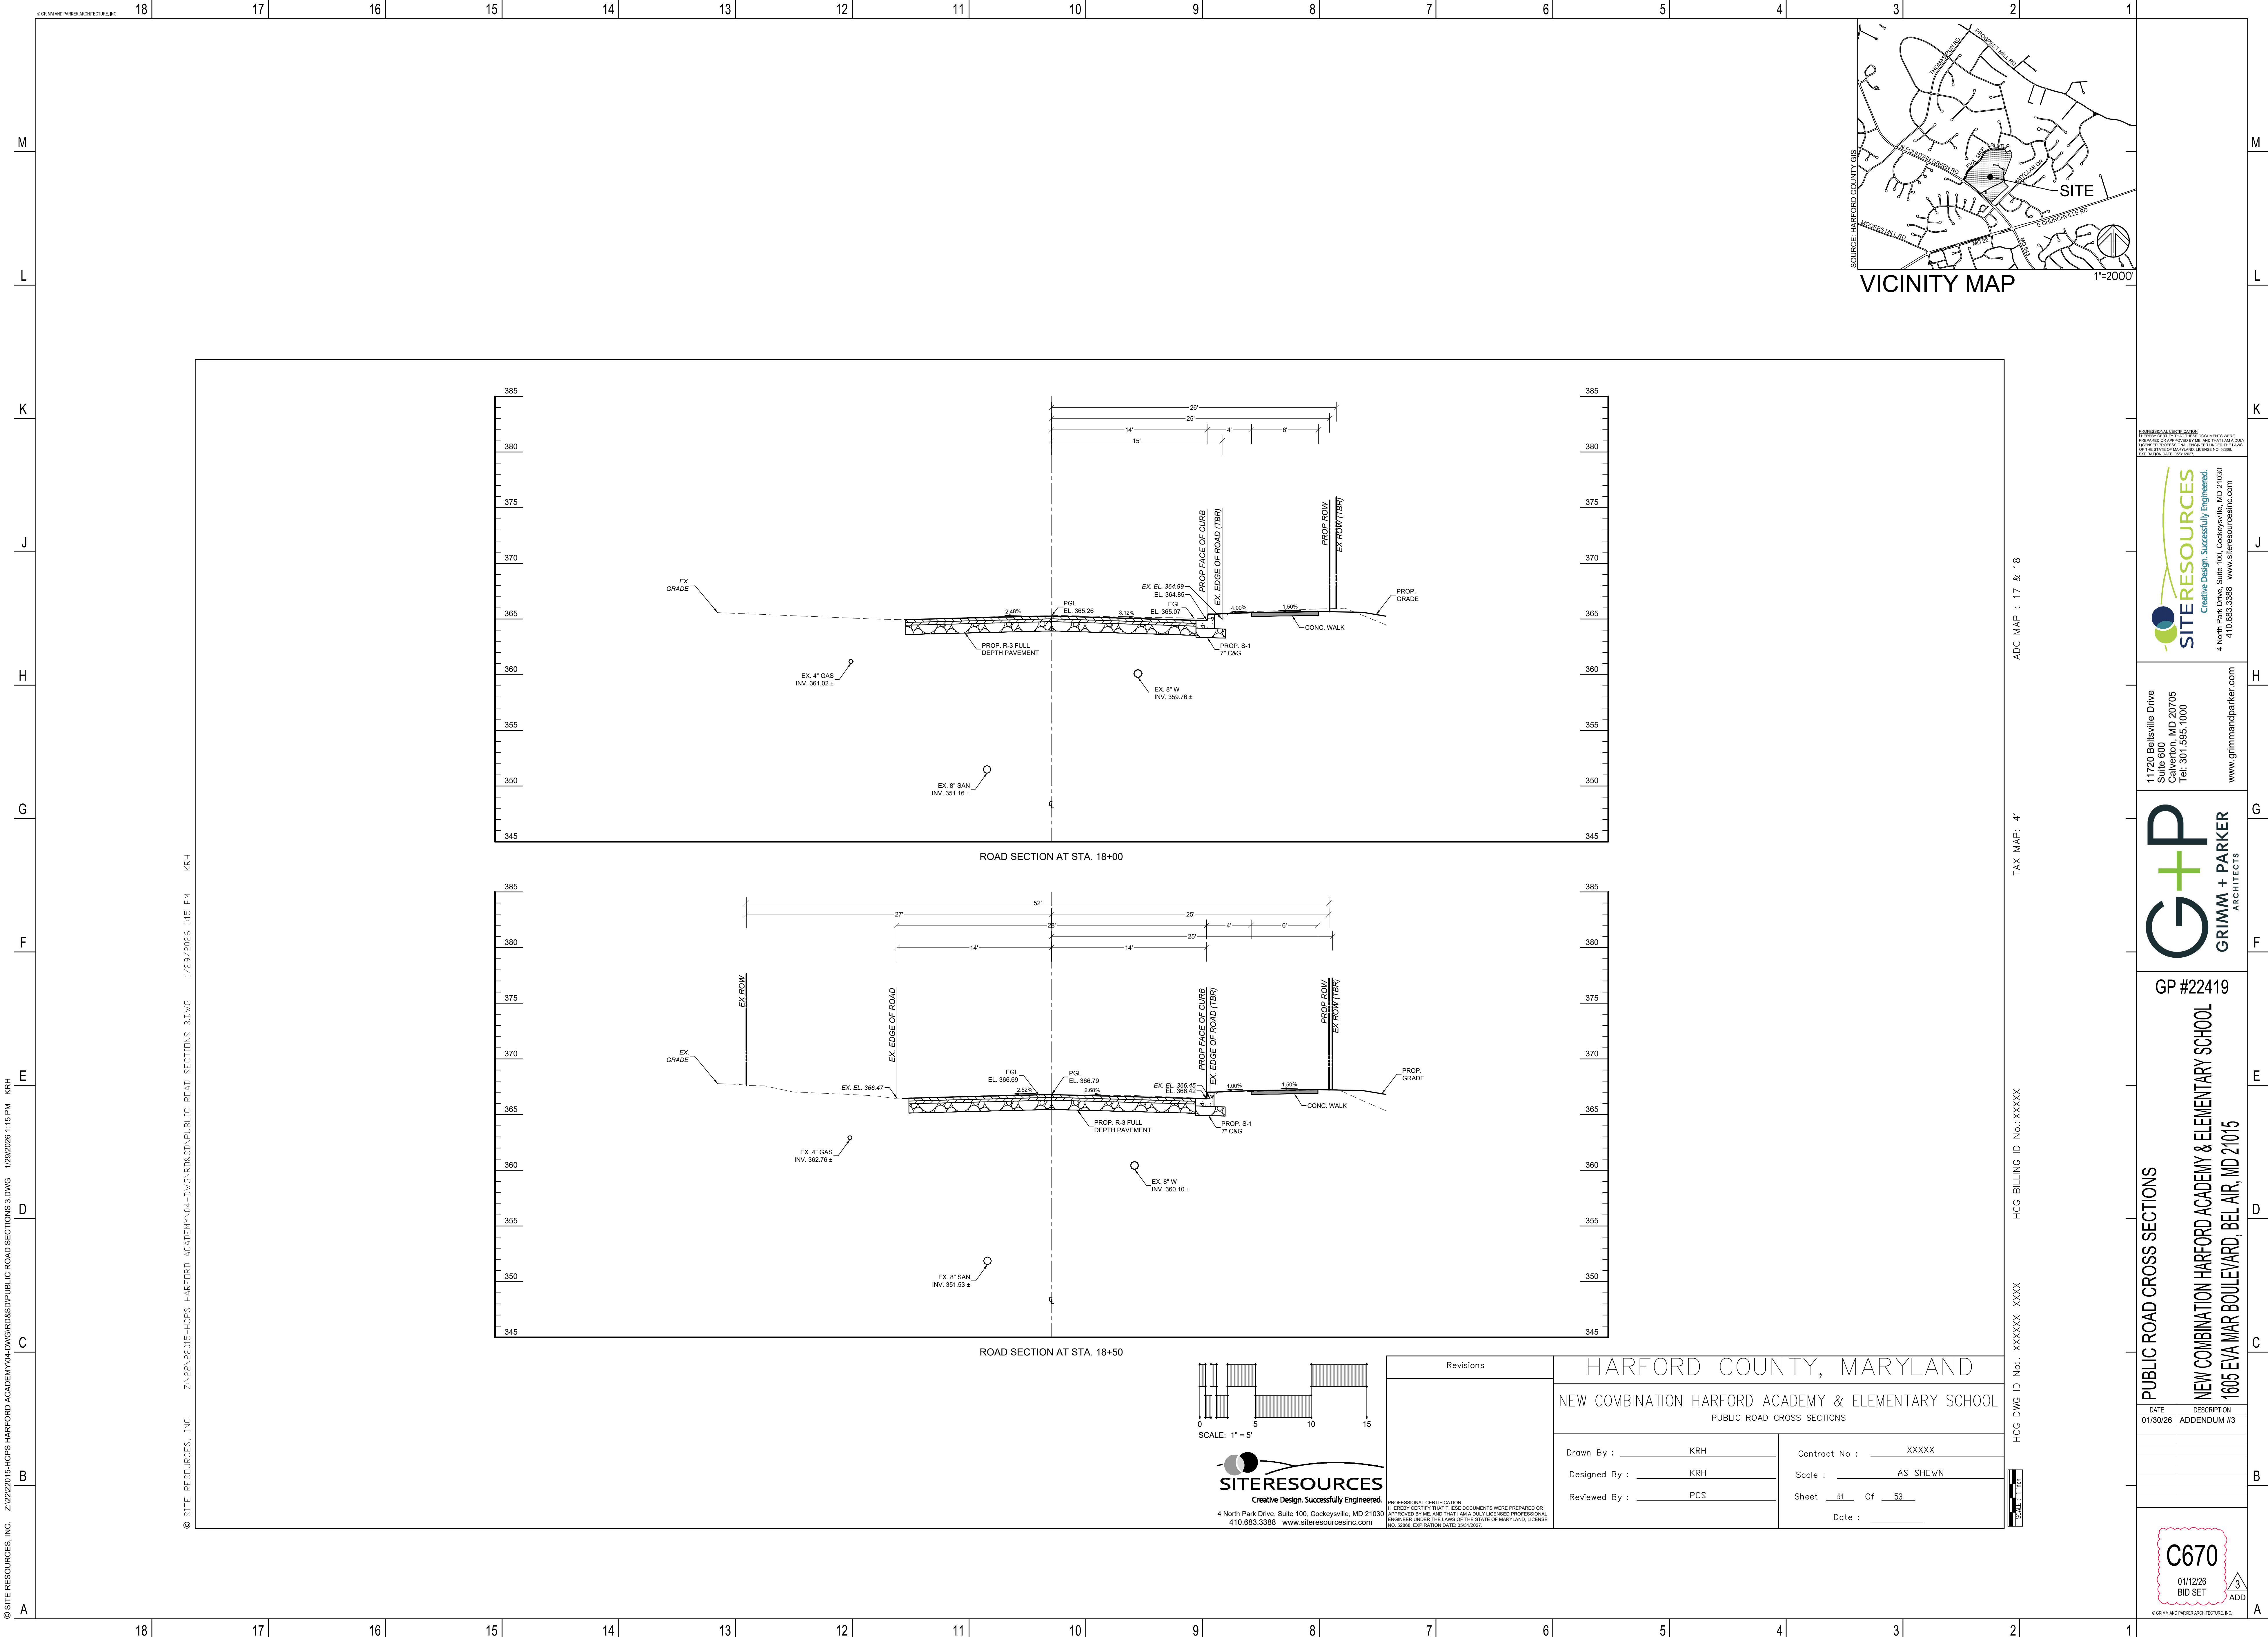

18 17 16 15 14 13 12 11 10 9 8 7 6 5 4 3 2 1

M L K J H G F E D C B A

© SITE RESOURCES, INC. Z:\22\2020\15-HCPS HARFORD ACADEMY\04-DWG\RD&SD\PUBLIC ROAD SECTIONS 3.DWG 1/28/2026 1:15 PM KRH

© SITE RESOURCES, INC. Z:\22\2020\15-HCPS HARFORD ACADEMY\04-DWG\RD&SD\PUBLIC ROAD SECTIONS 3.DWG 1/29/2026 1:15 PM KRH

ADC MAP : 17 & 18

TAX MAP: 41

HCG BILLING ID No.: XXXXX

HCG DWG ID No.: XXXXXX-XXXX

SHEET 1 OF 3

PROFESSIONAL CERTIFICATION
I HEREBY CERTIFY THAT THESE DOCUMENTS WERE
PREPARED OR APPROVED BY ME AND THAT I AM A
LICENSED PROFESSIONAL ENGINEER UNDER THE LAWS
OF THE STATE OF MARYLAND, LICENSE NO. 1586.
EXPIRATION DATE: 06/30/2027.

SITERESOURCES
Creative Design. Successfully Engineered.
4 North Park Drive, Suite 100, Cockeysville, MD 21030
410.683.3388 www.siteresourcesinc.com

11720 Beltsville Drive
Suite 600
Calverton, MD 20705
Tel: 301.595.1000
www.grimmandparker.com

G+P
GRIMM + PARKER
ARCHITECTS

PUBLIC ROAD CROSS SECTIONS
NEW COMBINATION HARFORD ACADEMY & ELEMENTARY SCHOOL
1605 EVA MAR BOULEVARD, BEL AIR, MD 21015
GP #22419

DATE	DESCRIPTION
01/30/26	ADDENDUM #3

C670
01/12/26
BID SET
ADD

© GRIMM AND PARKER ARCHITECTURE, INC.



Revisions		HARFORD COUNTY, MARYLAND	
		NEW COMBINATION HARFORD ACADEMY & ELEMENTARY SCHOOL PUBLIC ROAD CROSS SECTIONS	
Drawn By : KRH	Contract No : XXXXX		
Designed By : KRH	Scale : AS SHOWN		
Reviewed By : PCS	Sheet 51 Of 53		
		Date :	

0 5 10 15
SCALE: 1" = 5'

SITERESOURCES
Creative Design. Successfully Engineered.
4 North Park Drive, Suite 100, Cockeysville, MD 21030
410.683.3388 www.siteresourcesinc.com

PROFESSIONAL CERTIFICATION
I HEREBY CERTIFY THAT THESE DOCUMENTS WERE PREPARED OR
APPROVED BY ME AND THAT I AM A FULLY LICENSED PROFESSIONAL
ENGINEER UNDER THE LAWS OF THE STATE OF MARYLAND, LICENSE
NO. 1586, EXPIRATION DATE: 06/30/2027.



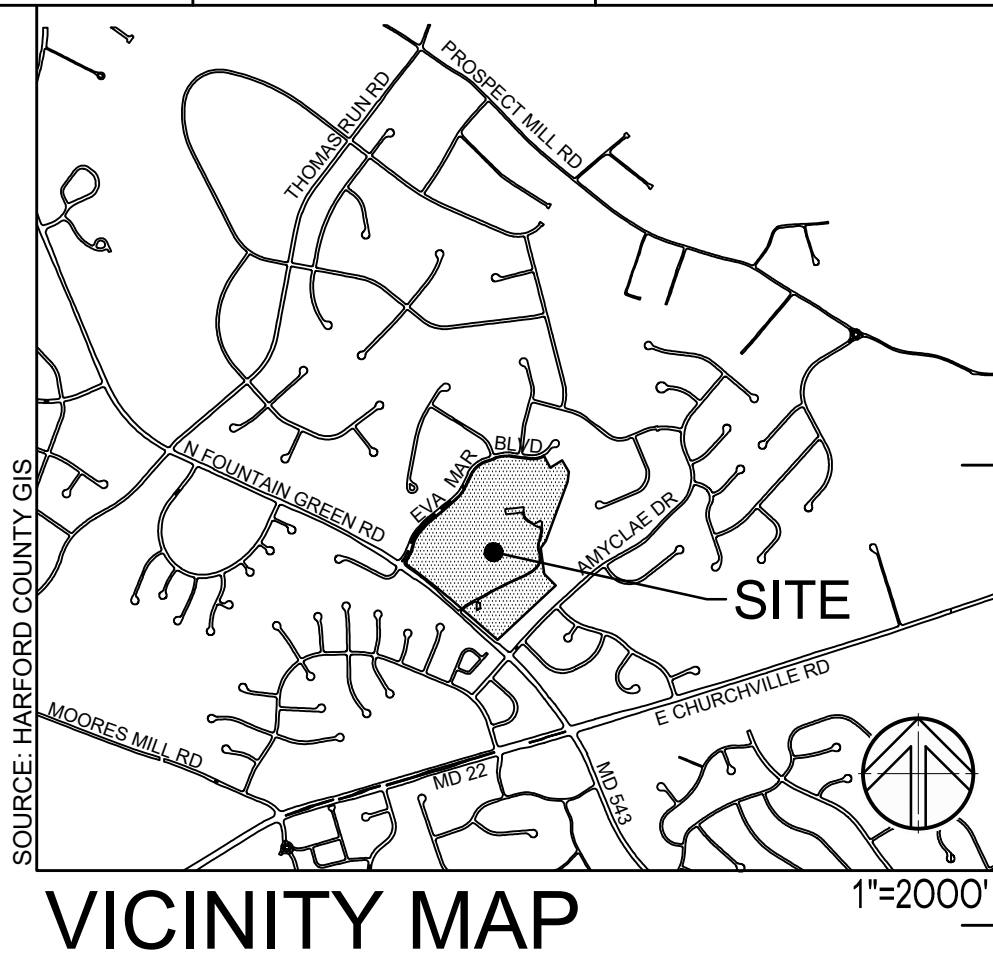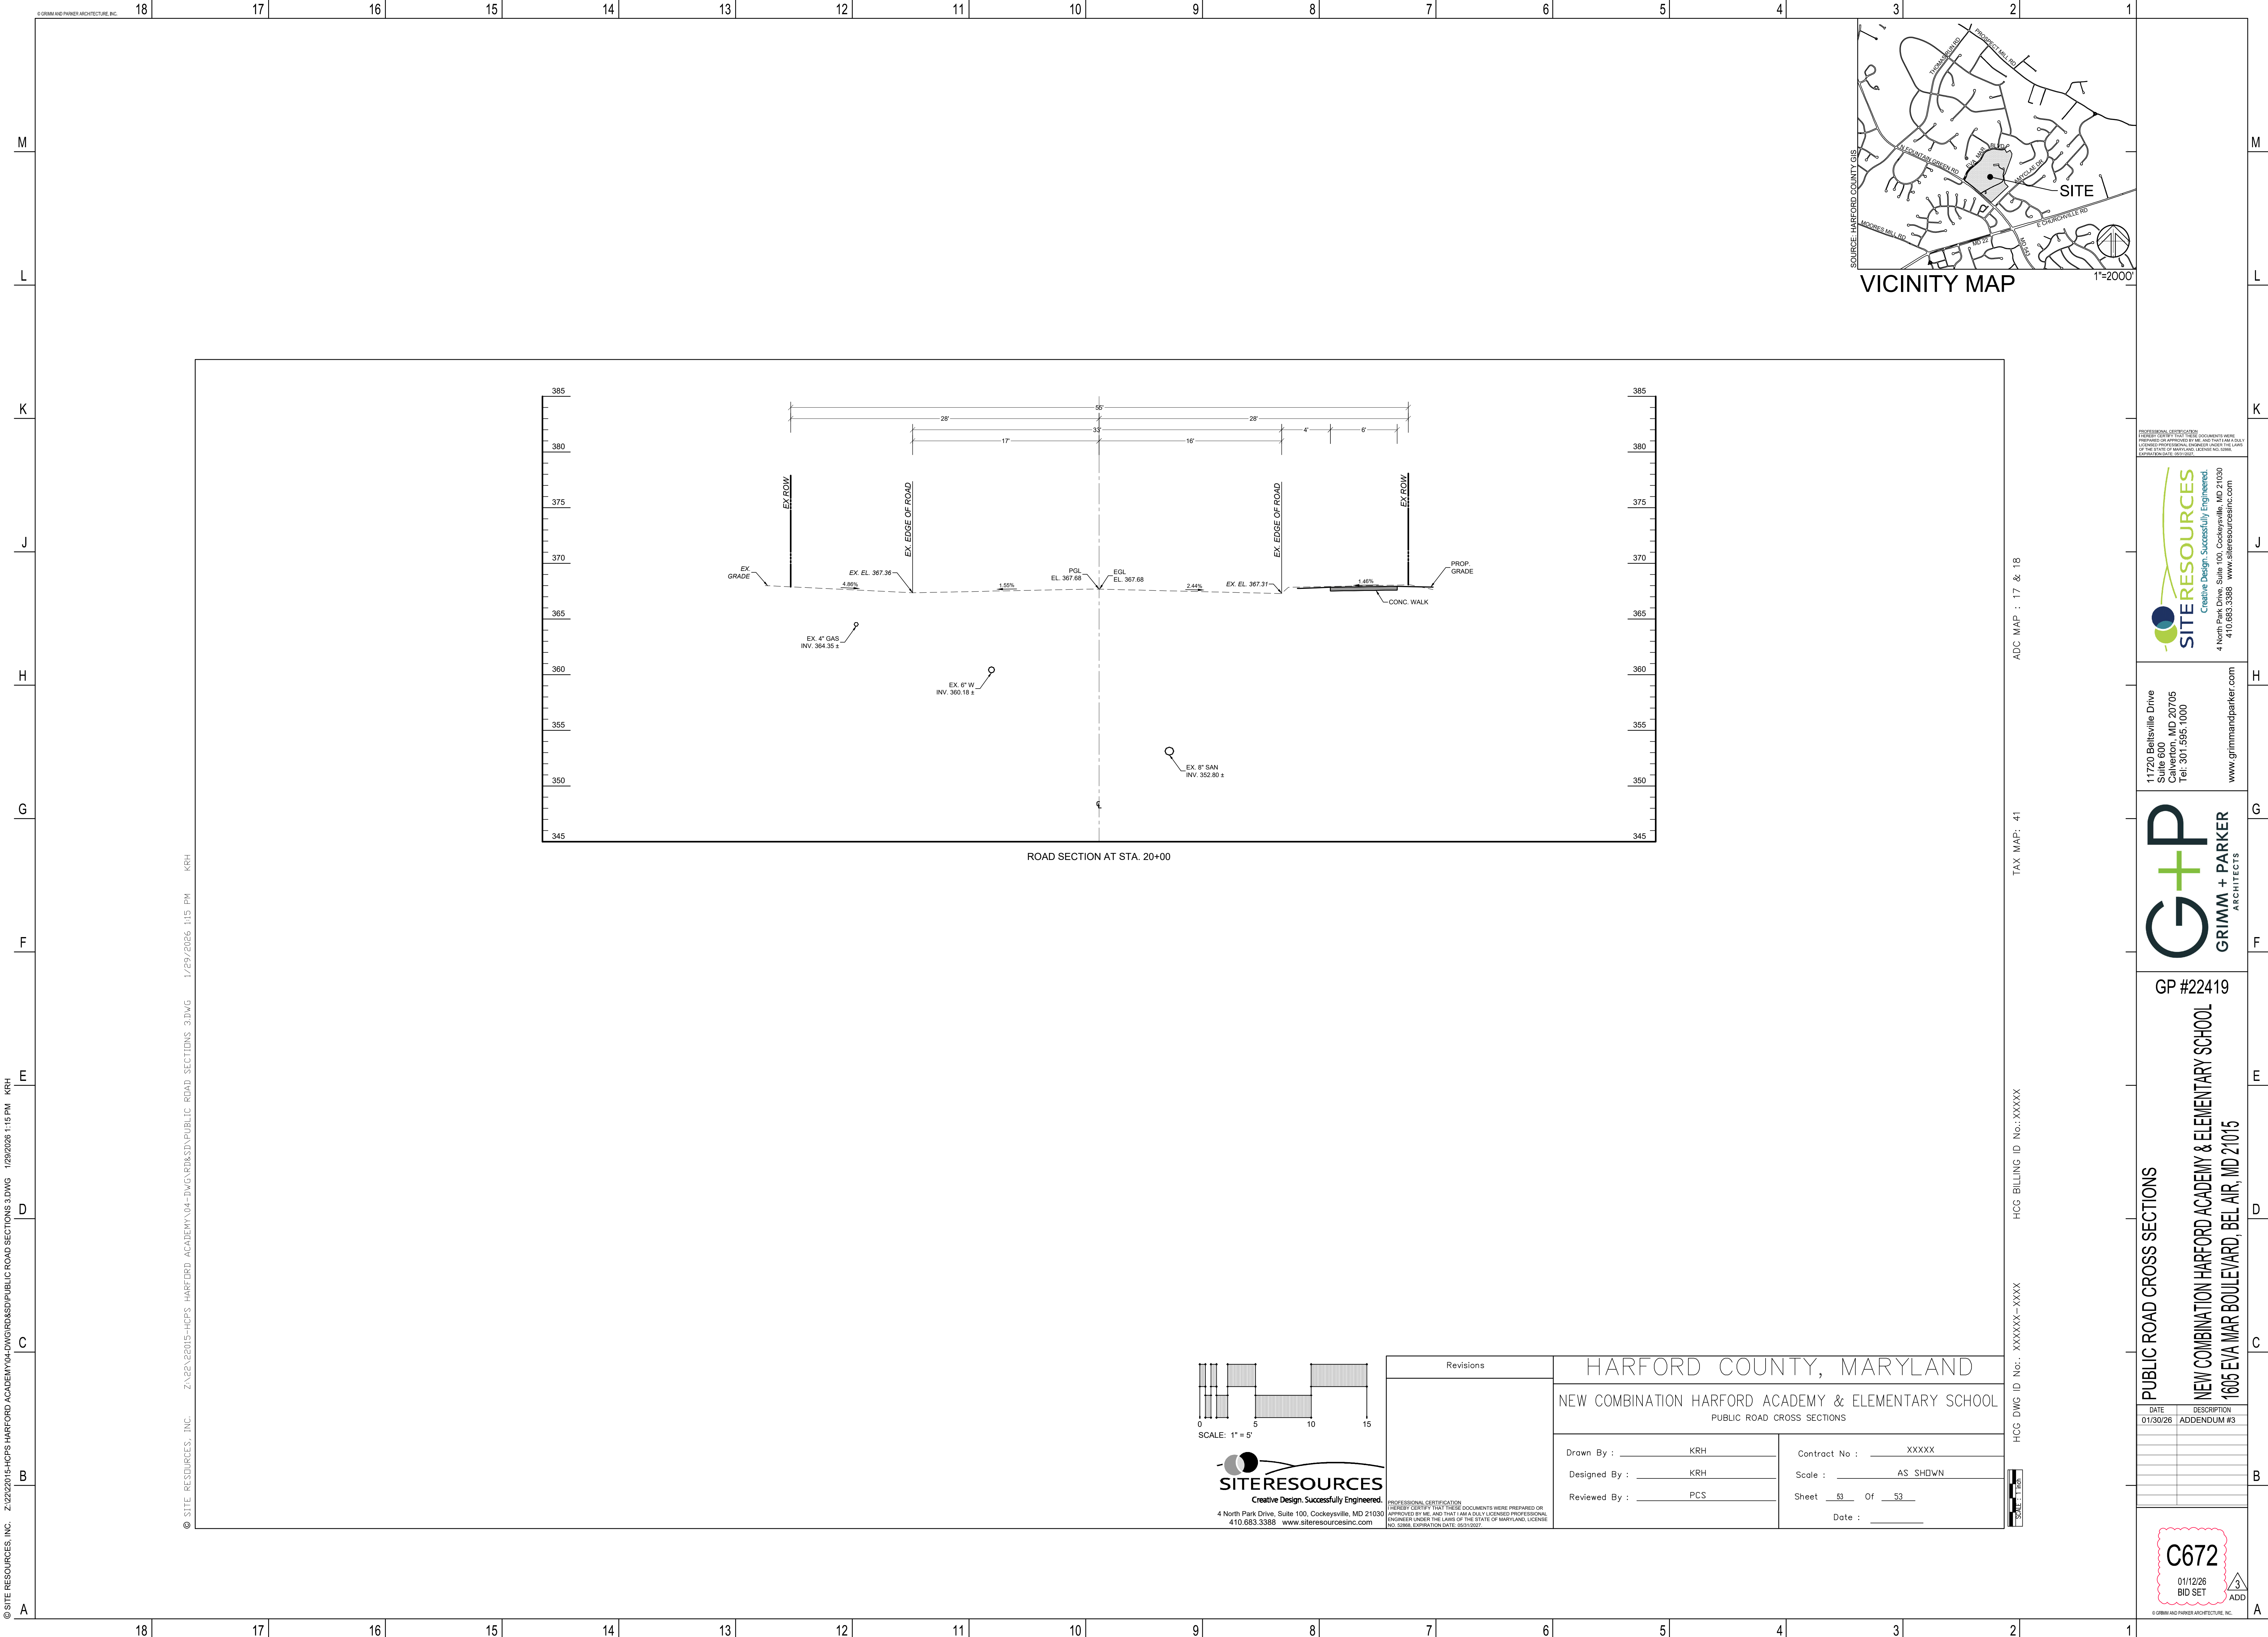

PROFESSIONAL CERTIFICATION
I HEREBY CERTIFY THAT THESE DOCUMENTS WERE
PREPARED OR APPROVED BY ME AND THAT I AM A duly
LICENSED PROFESSIONAL ENGINEER UNDER THE LAWS
OF THE STATE OF MARYLAND, LICENSE NO. 3388,
EXPIRATION DATE: 06/30/2027.



11720 Beltsville Drive
Suite 600
Calverton, MD 20705
Tel: 301.595.1000
www.grimmandparker.com



GP #22419

PUBLIC ROAD CROSS SECTIONS
NEW COMBINATION HARFORD ACADEMY & ELEMENTARY SCHOOL
1605 EVA MAR BOULEVARD, BEL AIR, MD 21015

DATE	DESCRIPTION
01/30/26	ADDENDUM #3

C672
01/12/26
BID SET
3
ADD

GENERAL PLAN NOTES

1. REFER TO SHEET A301 FOR WALL TYPES AS REFERENCED ON PLANS WITH THE DIAMOND SYMBOL.
2. TYPICAL CMU INTERIOR PARTITION TO BE TYPE A3 UNLESS INDICATED OTHERWISE BY WALL TYPE SYMBOLS, WALL SECTIONS OR OTHER DETAILS.
3. TYPICAL CMU CHASE WALLS TO BE TYPE A1 UNLESS INDICATED OTHERWISE BY WALL TYPE SYMBOLS, WALL SECTIONS OR OTHER DETAILS.
4. UNLESS NOTED OTHERWISE, WALLS MUST EXTEND TO THE ROOF OR FLOOR DECK ABOVE AND BE SEALED IN ACCORDANCE WITH THE WALL TERMINATION DETAILS. REFER TO THE CODE STUDY PLAN FOR IDENTIFICATION OF ALL SMOKE AND FIRE WALL CONDITIONS. PERIMETER CORRIDOR AND LOBBY WALLS MUST BE BUILT TO RESIST THE PASSAGE OF SMOKE.
5. DIMENSIONS ON PLANS ARE FROM FACE OF MASONRY TO FACE OF MASONRY. FACE OF MASONRY TO FACE OF GYPSUM BOARD OR FACE OF GYPSUM BOARD TO FACE OF GYPSUM BOARD.
6. COLUMN GRID LINES ARE FOR REFERENCE ONLY. REFER TO STRUCTURAL DRAWINGS FOR COLUMN LOCATIONS.
7. FEC - INDICATES A FIRE EXTINGUISHER WITH A RECESSED CABINET. FE - INDICATES A FIRE EXTINGUISHER WITH A WALL MOUNTING BRACKET.
8. UNLESS SPECIFICALLY INDICATED OTHERWISE, THE SAME WALL TYPE NEXT TO A DOOR OR OPENING TO CONTINUE OVER THE DOOR OR OPENING.
9. PLAN LOCATION OF DOORS AND FRAMES RELATIVE TO THE PLANE OF THE WALL IS DIAGNOSTIC ONLY. REFER TO THE REFERENCED JAMB AND HEAD CONDITION DETAILS TO DETERMINE ACTUAL PLACEMENT OF DOOR AND FRAME.
10. AT PARTIAL HEIGHT WALLS, PROVIDE SOLID BULLNOSE CMU TOP COURSE TO HEIGHT AS SHOWN IN DRAWINGS.

I CERTIFY THAT THESE DOCUMENTS WERE PREPARED OR APPROVED BY ME AND THAT I AM A DULY LICENSED ARCHITECT UNDER THE LAWS OF MARYLAND. LICENSE NUMBER 17213. EXPIRATION DATE 02.22.2027

11720 Beltsville Drive
Suite 600
Calverton, MD 20705
Tel: 301.595.1000
www.grimmparker.com



GP #22419
PSC #12F064


PARTIAL FIRST FLOOR PLAN - AREA C
NEW COMBINATION HARFORD ACADEMY & ELEMENTARY SCHOOL
1605 EVA MAR BOULEVARD, BEL AIR, MARYLAND

DATE	DESCRIPTION
01/30/26	ADDENDUM #3


A101C
01/12/26
BID SET



A18 PARTIAL FIRST FLOOR PLAN - AREA C
1/8" = 1'-0"

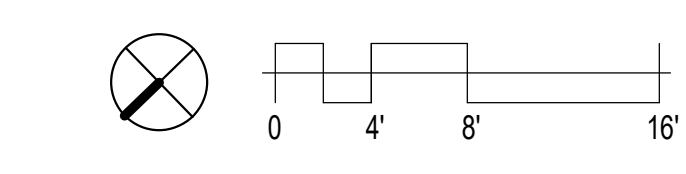


KEY PLAN

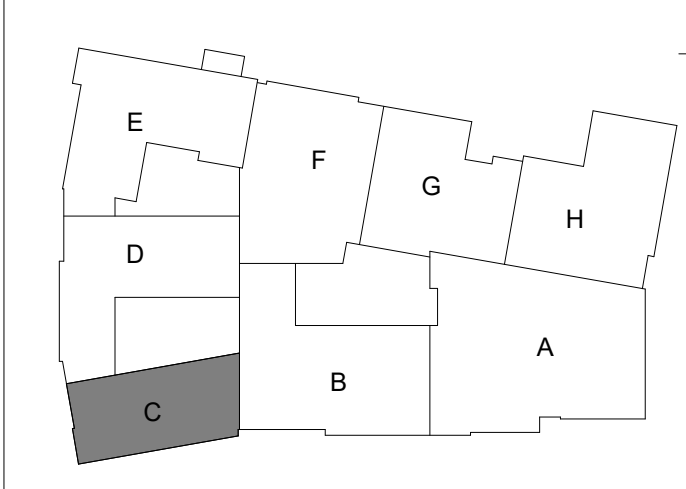


GENERAL PLAN NOTES


1. REFER TO SHEET A301 FOR WALL TYPES AS REFERENCED ON PLANS WITH THE DIAMOND SYMBOL.
2. TYPICAL CMU INTERIOR PARTITION TO BE TYPE A3 UNLESS INDICATED OTHERWISE BY WALL TYPE SYMBOLS, WALL SECTIONS OR OTHER DETAILS.
3. TYPICAL CMU CHASE WALLS TO BE TYPE A1 UNLESS INDICATED OTHERWISE BY WALL TYPE SYMBOLS, WALL SECTIONS OR OTHER DETAILS.
4. UNLESS NOTED OTHERWISE, WALLS MUST EXTEND TO THE ROOF OR FLOOR DECK ABOVE AND BE SEALED IN ACCORDANCE WITH THE WALL TERMINATION DETAILS. REFER TO THE CODE STUDY PLAN FOR IDENTIFICATION OF ALL SMOKE AND FIRE WALL CONDITIONS. PERIMETER CORRIDOR AND LOBBY WALLS MUST BE BUILT TO RESIST THE PASSAGE OF SMOKE.
5. DIMENSIONS ON PLANS ARE FROM FACE OF MASONRY TO FACE OF MASONRY. FACE OF MASONRY TO FACE OF GYPSUM BOARD OR FACE OF GYPSUM BOARD TO FACE OF GYPSUM BOARD.
6. COLUMN GRID LINES ARE FOR REFERENCE ONLY. REFER TO STRUCTURAL DRAWINGS FOR COLUMN LOCATIONS.
7. FEC - INDICATES A FIRE EXTINGUISHER WITH A RECESSED CABINET. FE - INDICATES A FIRE EXTINGUISHER WITH A WALL MOUNTING BRACKET.
8. UNLESS SPECIFICALLY INDICATED OTHERWISE, THE SAME WALL TYPE NEXT TO A DOOR OR OPENING TO CONTINUE OVER THE DOOR OR OPENING.
9. PLAN LOCATION OF DOORS AND FRAMES RELATIVE TO THE PLANE OF THE WALL IS DIAGRAMMATIC ONLY. REFER TO THE REFERENCED JAMB AND HEAD CONDITION DETAILS TO DETERMINE ACTUAL PLACEMENT OF DOOR AND FRAME.
10. AT PARTIAL HEIGHT WALLS, PROVIDE SOLID BULLNOSE CMU TOP COURSE TO HEIGHT AS SHOWN IN DRAWINGS.

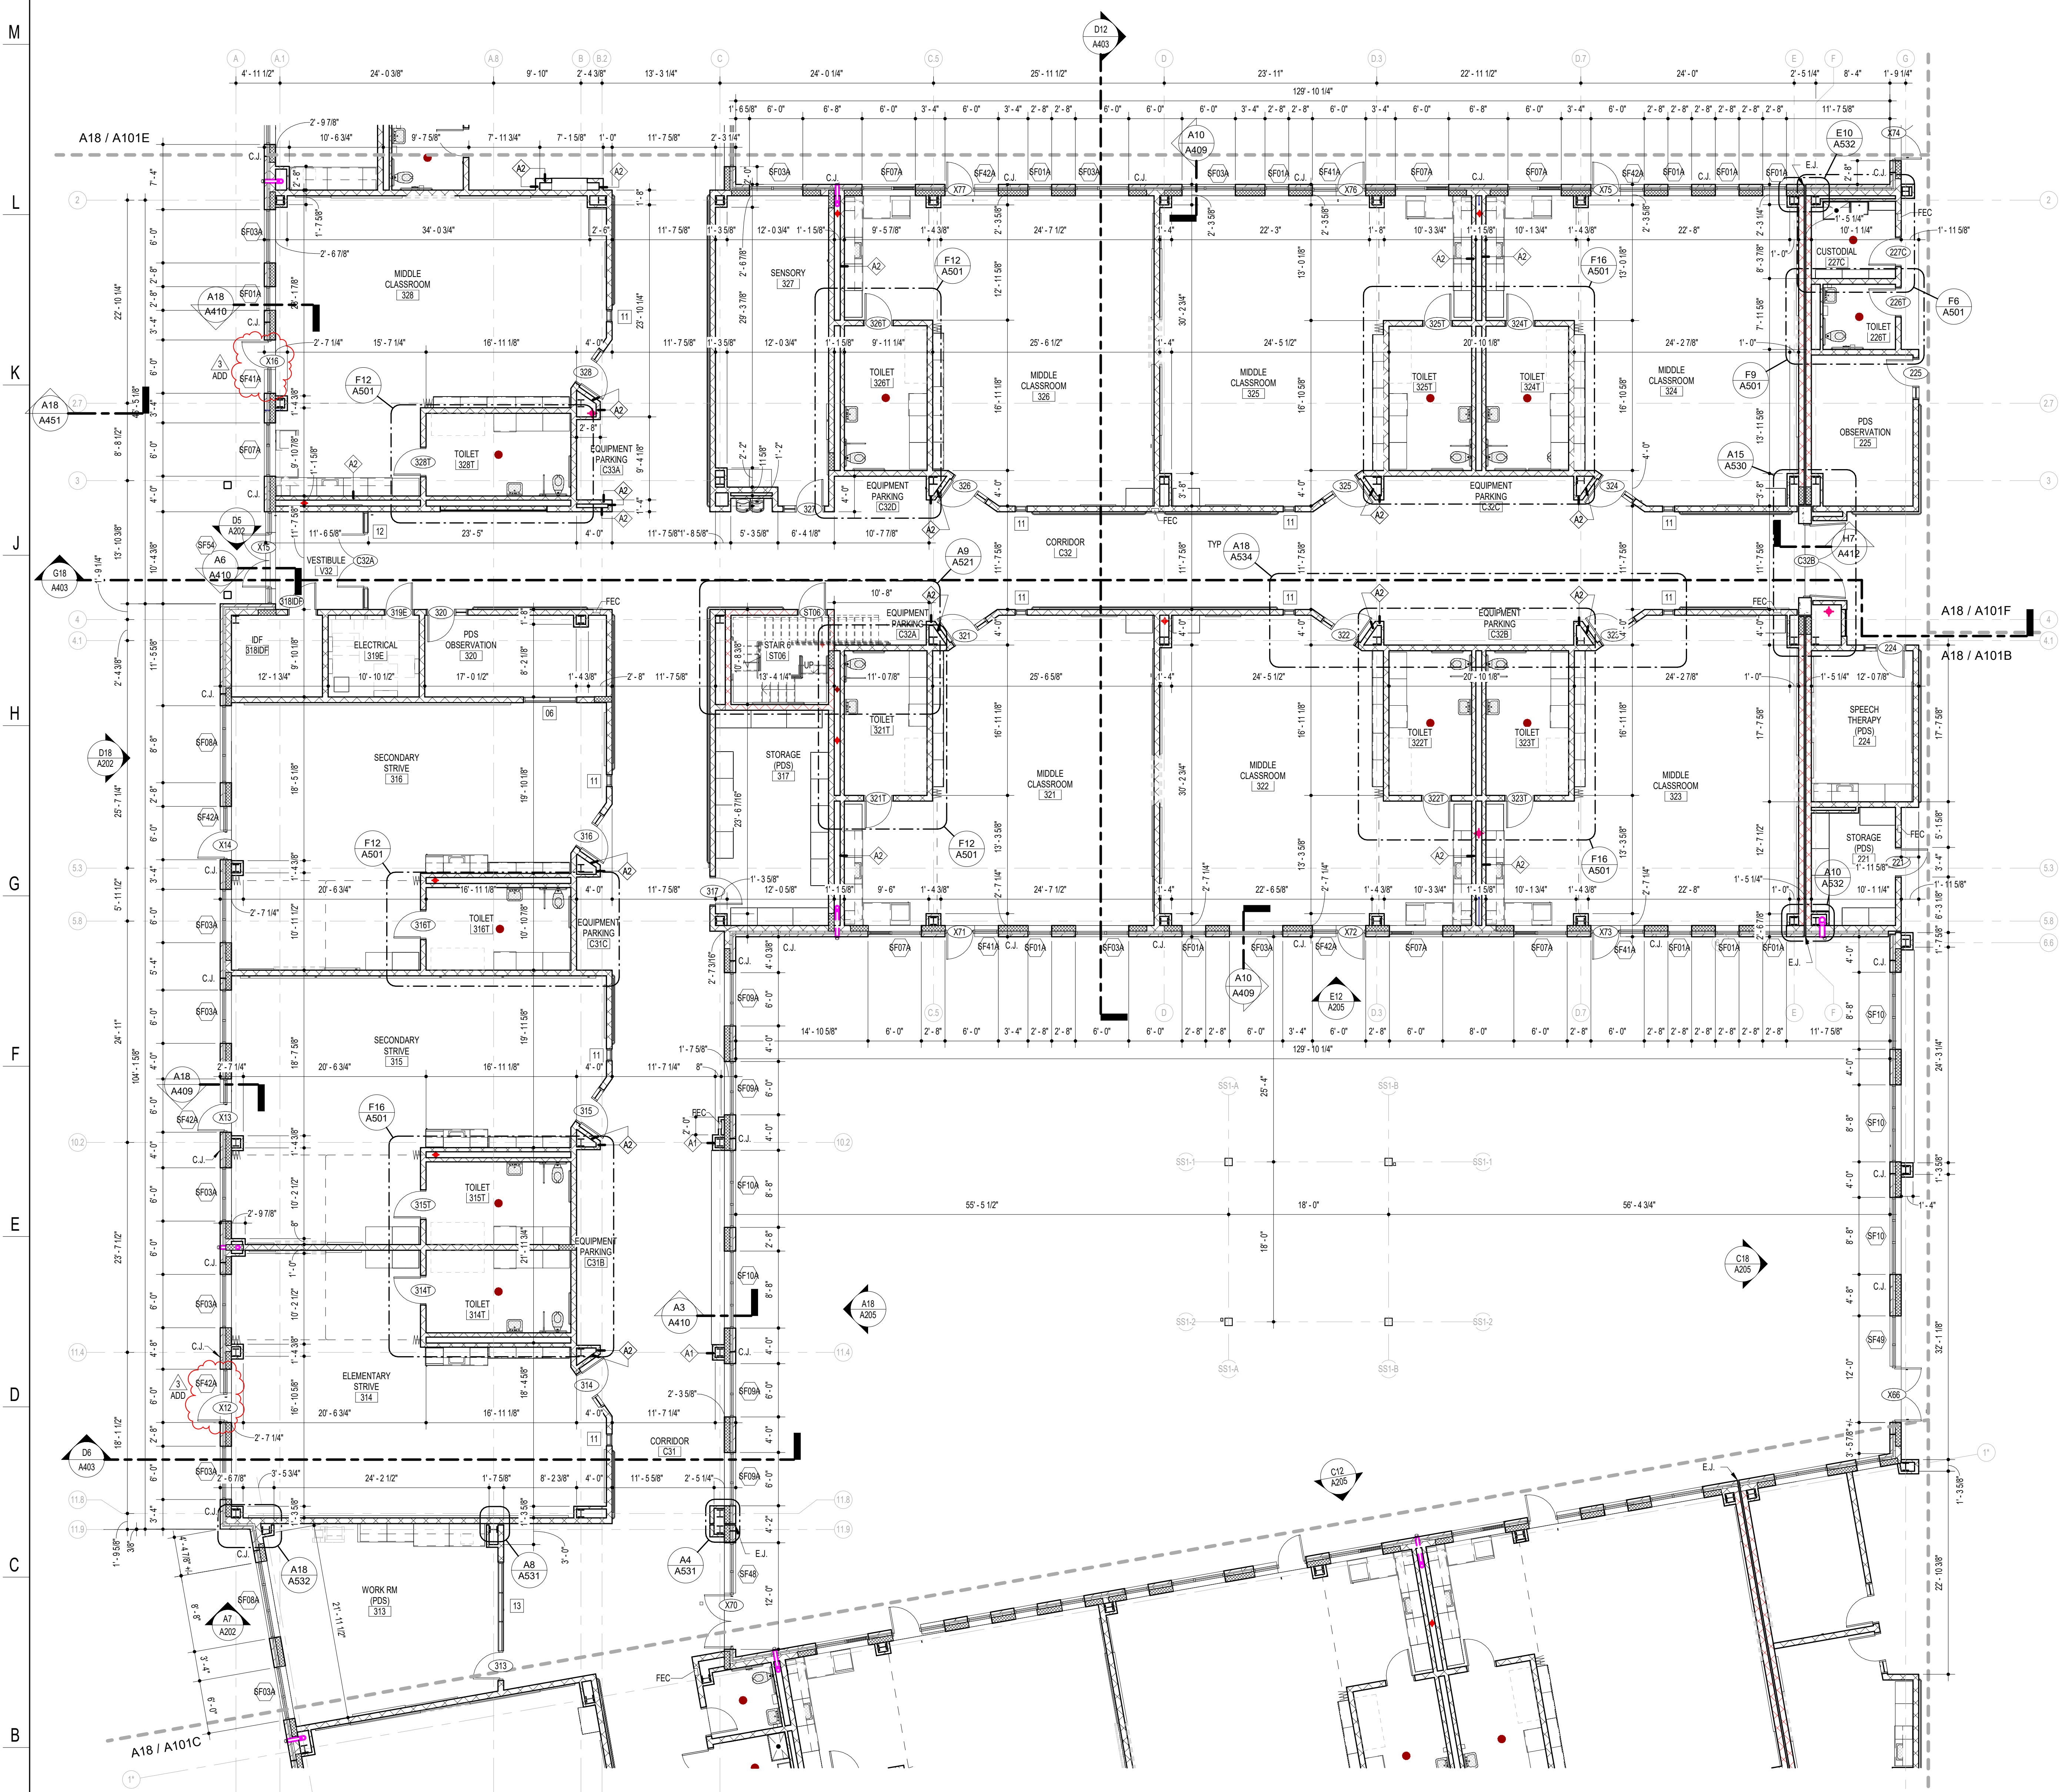

A18 PARTIAL FIRST FLOOR PLAN - AREA D
1/8" = 1'-0"

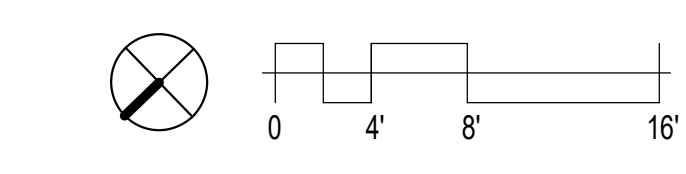

KEY PLAN

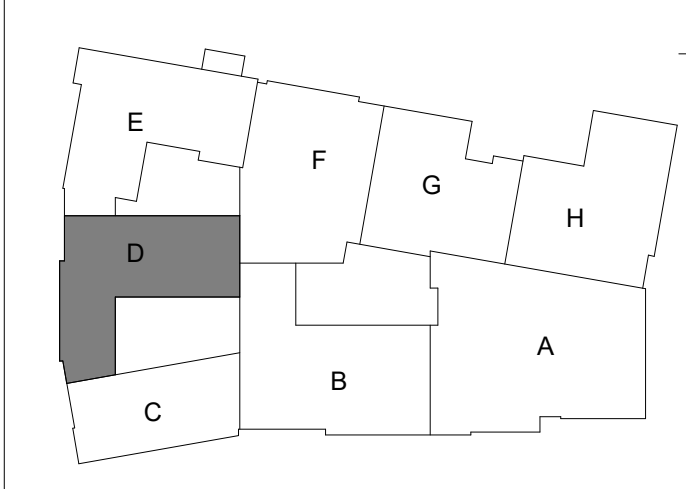

I CERTIFY THAT THESE DOCUMENTS WERE PREPARED OR APPROVED BY ME AND THAT I AM A DULY LICENSED ARCHITECT UNDER THE LAWS OF MARYLAND. LICENSE NUMBER 17213. EXPIRATION DATE 02.22.2027

11720 Beltsville Drive
Suite 600
Calverton, MD 20705
Tel: 301.595.1000
www.grimmandparker.com



GP #22419
PSC #12F064

PARTIAL FIRST FLOOR PLAN - AREA D
NEW COMBINATION HARFORD ACADEMY & ELEMENTARY SCHOOL
1605 EVA MAR BOULEVARD, BEL AIR, MARYLAND

DATE	DESCRIPTION
01/30/26	ADDENDUM #3

A101D
01/12/26
BID SET

1. REFER TO SHEET A301 FOR WALL TYPES AS REFERENCED ON PLANS WITH THE DIAMOND SYMBOL.
2. DETAILS CUM INTERIOR PARTITION TO BE TYPE A3 UNLESS INDICATED OTHERWISE BY WALL TYPE SYMBOLS, WALL SECTIONS OR OTHER DETAILS.
3. DETAILS CUM CASE WALLS TO BE TYPE A3 UNLESS INDICATED OTHERWISE BY WALL TYPE SYMBOLS, WALL SECTIONS OR OTHER DETAILS.
4. UNLESS NOTED OTHERWISE, WALLS MUST EXTEND TO THE ROOF OR FLOOR DECK ABOVE AND BE SEALED ACCORDANCE WITH THE WALL TERMINATION DETAILS REFER TO THE CODE STUDY PLAN FOR INFORMATION OF ALL SUBMITTALS. ALL WALLS SHALL BE SEALED PERIMETER CORDON AND LOBBY WALLS MUST BE BUILT TO RESIST THE PASSAGE OF SMOKE.
5. WALLS ON PLANS ARE FROM FACE OF MASONRY TO FACE OF MASONRY, FACE OF MASONRY TO FACE OF GYPSUM BOARD OR FACE OF GYPSUM BOARD TO FACE OF GYPSUM BOARD.
6. MASON GIRD LINES ARE TO BE USED TO REFER TO STRUCTURAL DRAWINGS FOR COLUMN LOCATIONS.
7. FES - INDICATES A FIRE EXTINGUISHER WITH A RECESSED CANNISTER, FE - INDICATES A FIRE EXTINGUISHER WITH A RECESSED CARTRIDGE BRACKET.
8. UNLESS SPECIFICALLY INDICATED OTHERWISE, THE SAME WALL TYPE SHALL BE USED FOR DOOR OR OPENING TO CONTINUE OVER THE DOOR OR OPENING.
9. PLAN LOCATION OF DOORS AND FRAMES RELATIVE TO THE PLANE OF THE FLOOR OR CEILING SHALL BE SHOWN BY THE DOOR AND FRAME HEAD AND CHORD CANTILEVER DETAILS TO DETERMINE ACTUAL PLACEMENT OF DOOR AND FRAME.
10. AT PARTIAL HEIGHT WALLS, PROVIDE SLOTTED BULLNOSE CMU TOP COURSE TO HEIGHT AS SHOWN IN DRAWINGS.


www.grimmandparker.com



PARTIAL FIRST FLOOR PLAN - AREA E
NEW COMBINATION HARFORD ACADEMY & ELEMENTARY SCHOOL
1605 EVA MAR BOULEVARD, BEL AIR, MARYLAND

A101E
01/12/26
BID SET
© GRIMM AND PARKER ARCHITECTURE, INC.

© GRIMM AND PARKER ARCHITECTURE, INC.

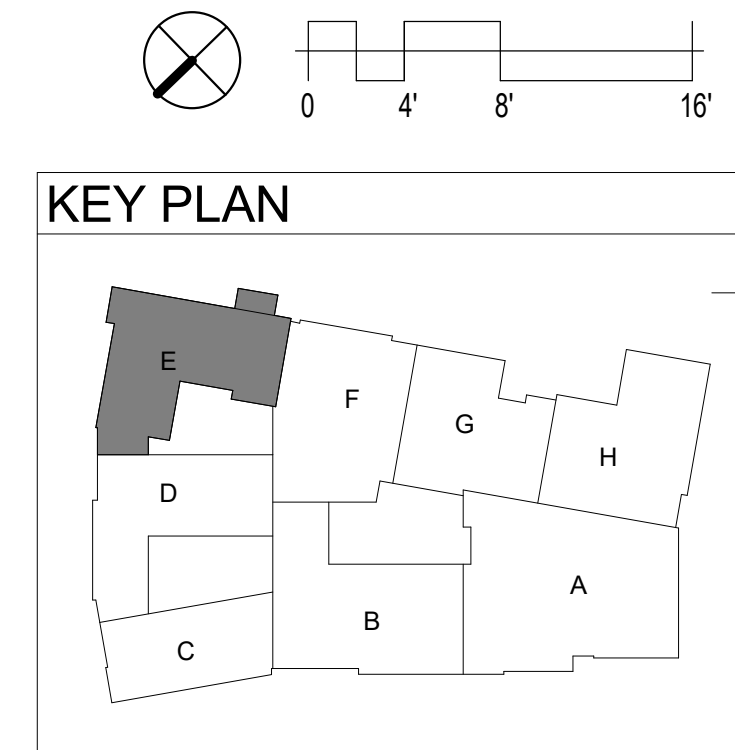01/12/26
BID SET

© GRIMM AND PARKER ARCHITECTURE, INC.



A18 PARTIAL FIRST FLOOR PLAN - AREA E
1/8" = 1'-0"